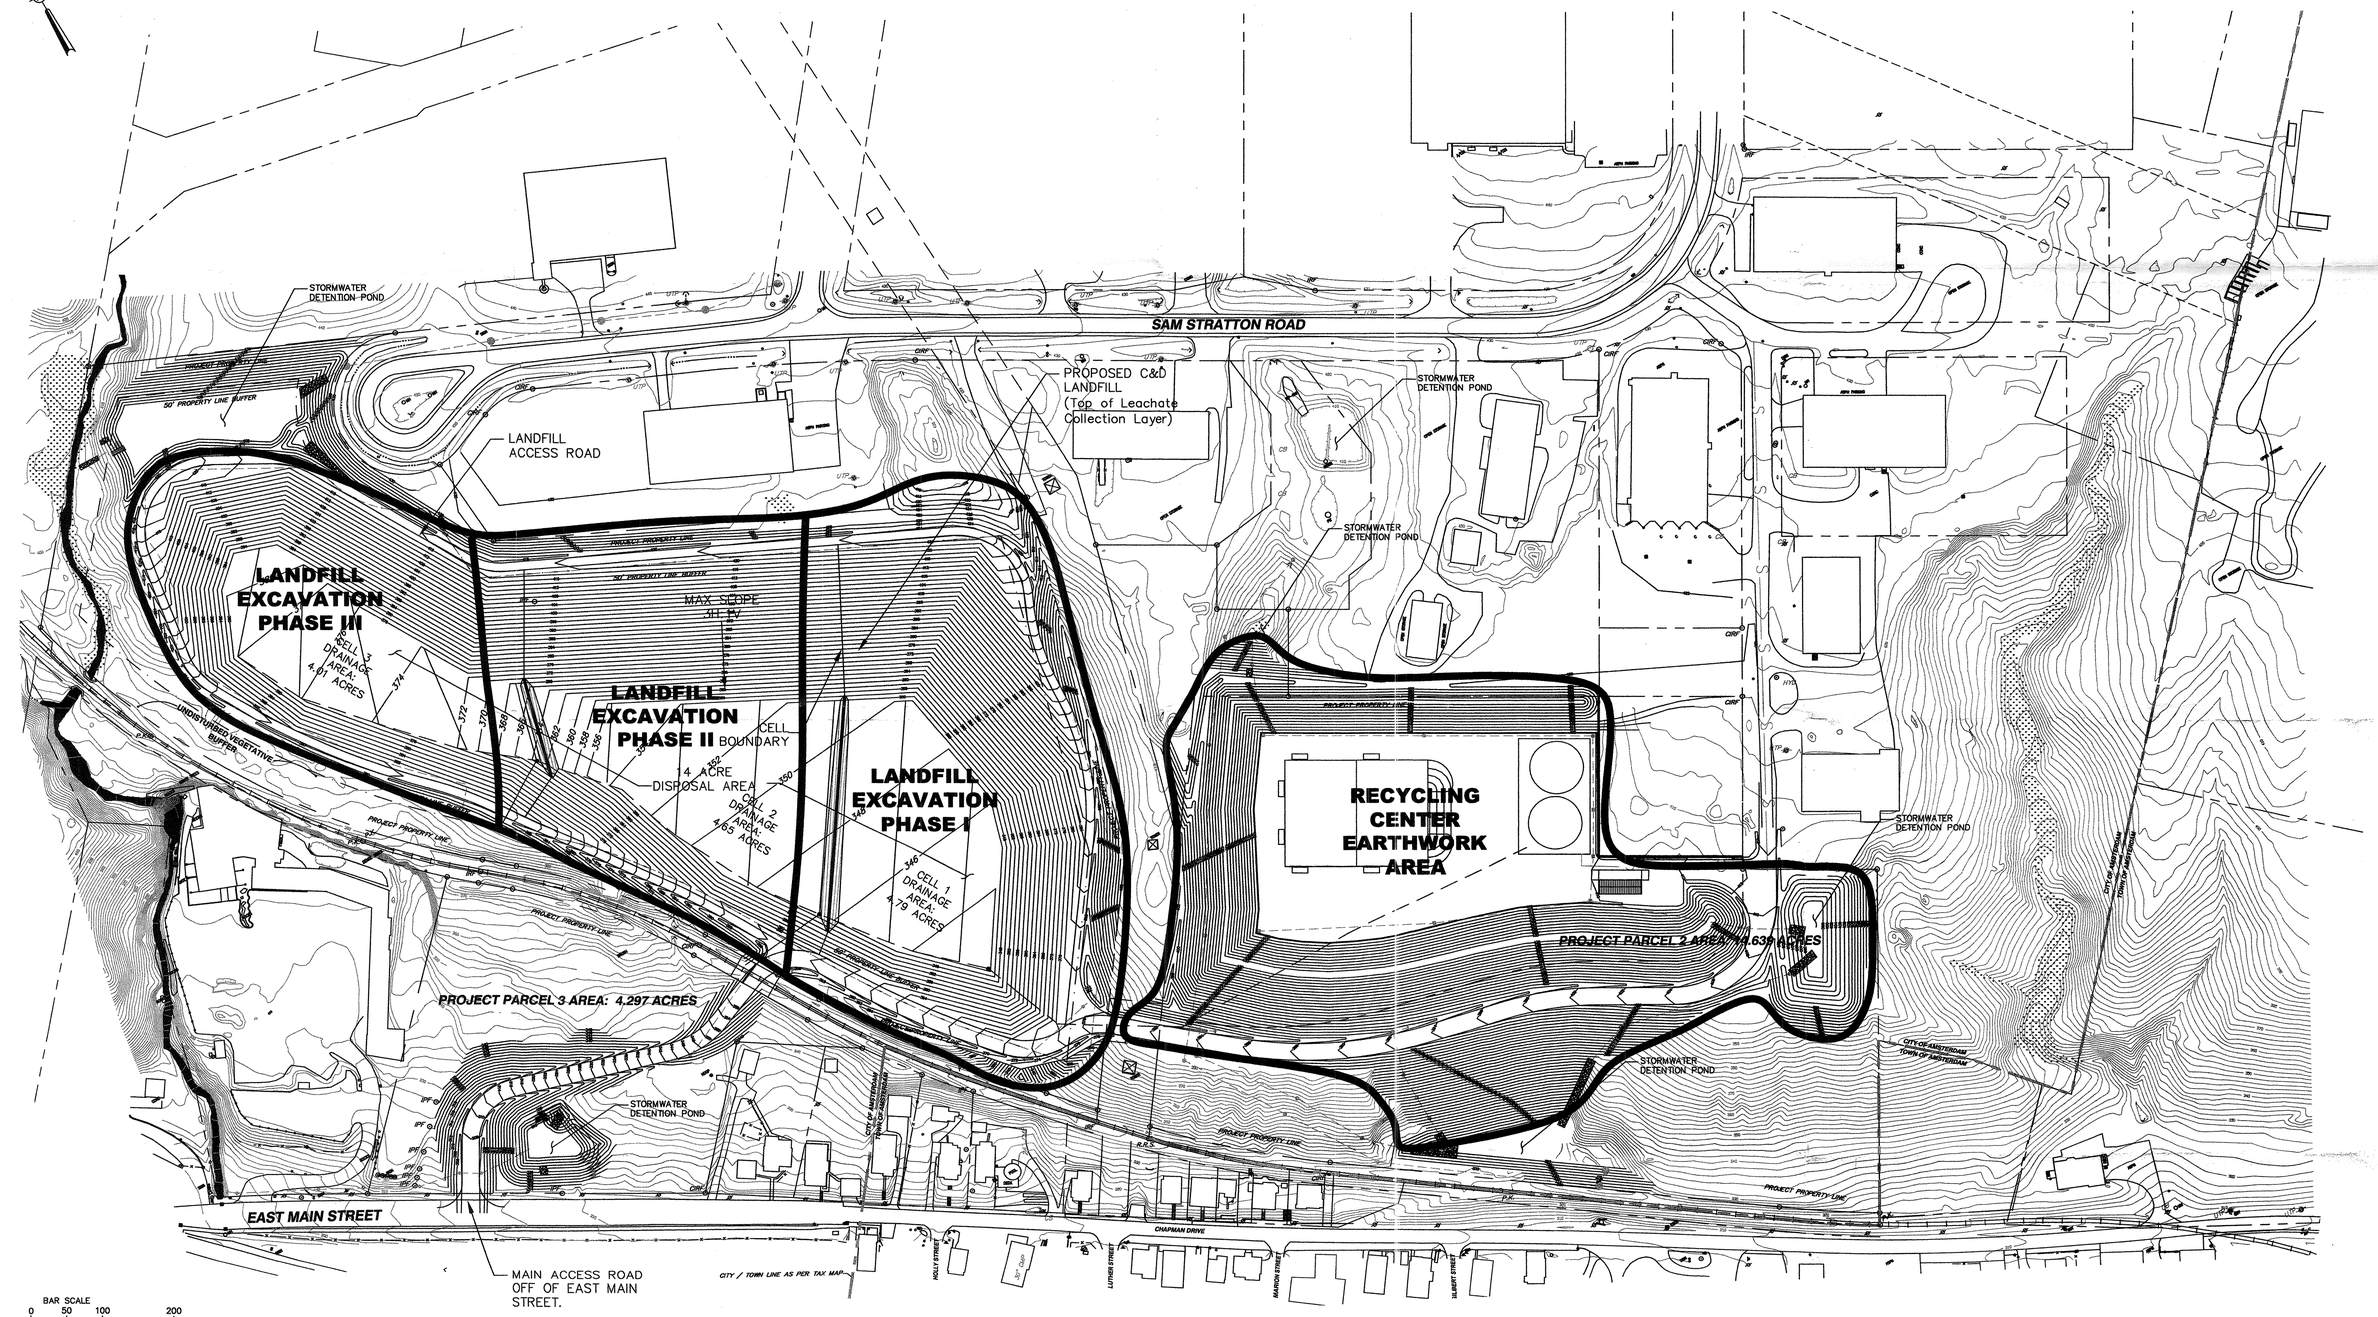

ALL RIGHTS RESERVED. COPY OR REPRODUCTION OF THIS PLAN OR ANY PORTION, THEREOF IS PROHIBITED WITHOUT THE WRITTEN PERMISSION OF THE DESIGN ENGINEER, SURVEYOR, OR ARCHITECT.

ALTERATION OF THIS DRAWING, EXCEPT BY A LICENSED P.E. IS ILLEGAL. ANY ALTERATION BY A P.E. MUST BE INDICATED AND BEAR THE APPROPRIATE SEAL, SIGNATURE AND DATE OF ALTERATION.

Crescent Environmental Engineering, P.C.

301 Nott Street
Schenectady, NY 12305
(518) 377-7377

CRESCENT ENVIRONMENTAL

rev.	date	description

AMSTERDAM MATERIALS RECYCLING

CONSTRUCTION GRADING PLAN

City of Amsterdam, Montgomery County, New York

drawn AJM	checked
date 1/15/07	scale AS SHOWN
project no.	
sheet no. FIG-2-2	

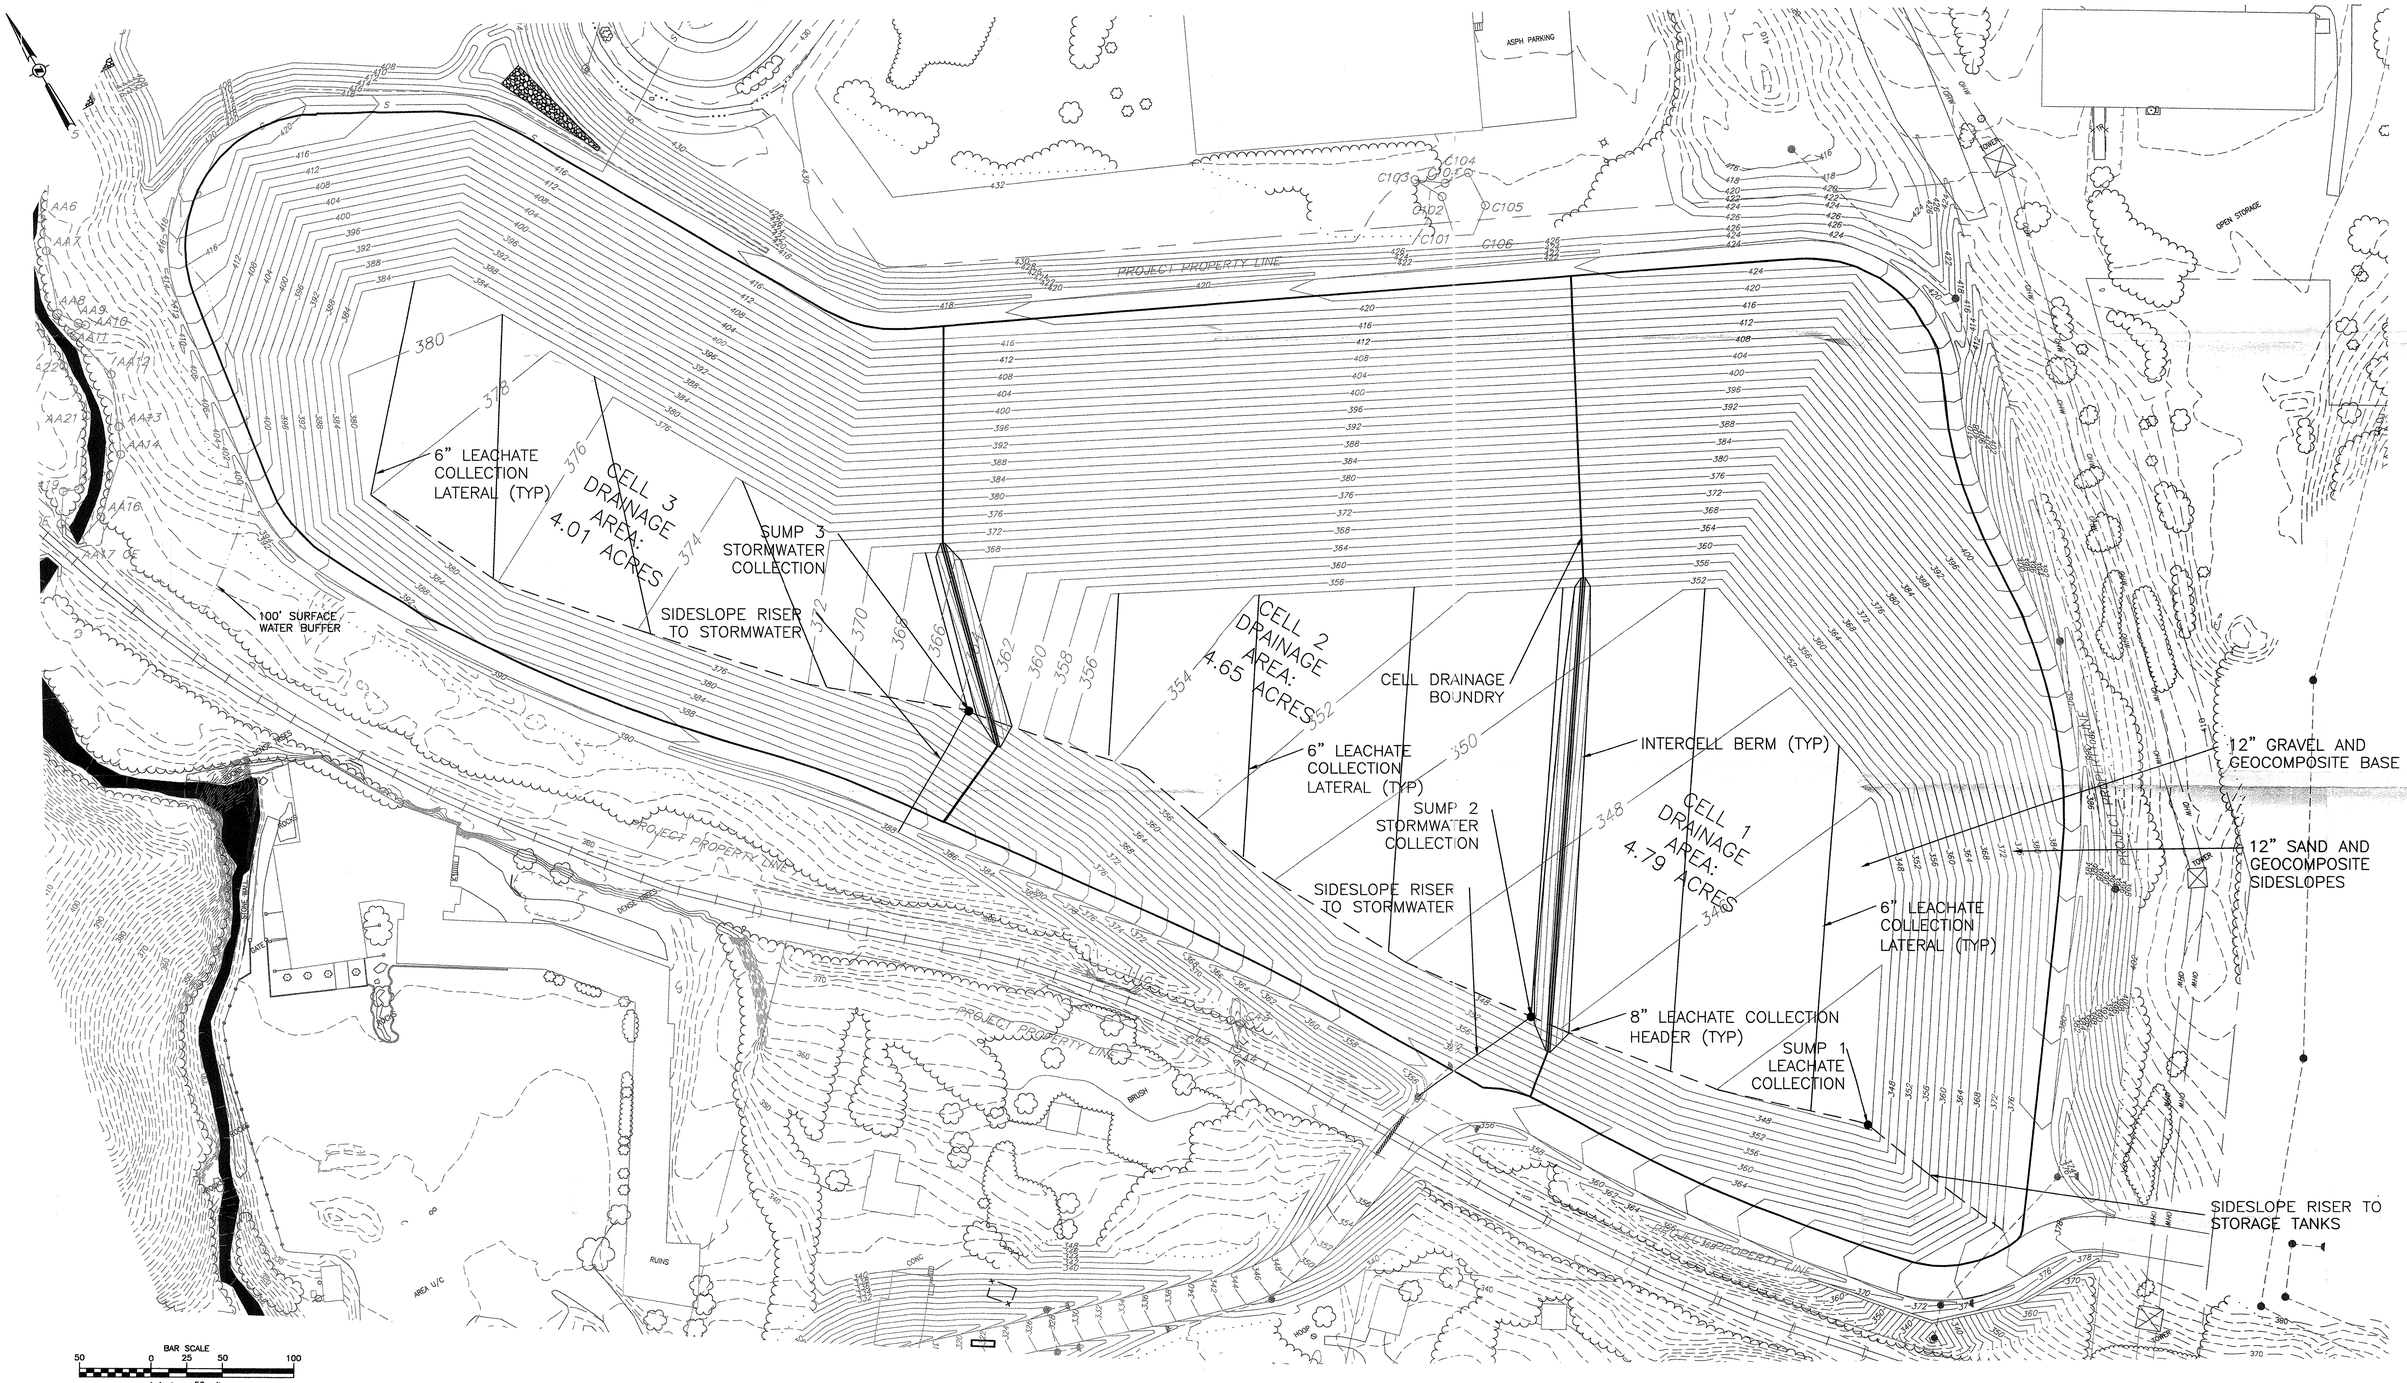

FOR PART 360 PERMIT APPLICATION - NOT FOR CONSTRUCTION

ALL RIGHTS RESERVED. COPY OR REPRODUCTION OF THIS PLAN OR ANY PORTION, THEREOF IS PROHIBITED WITHOUT THE WRITTEN PERMISSION OF THE DESIGN ENGINEER, SURVEYOR, OR ARCHITECT.

ALTERATION OF THIS DRAWING, EXCEPT BY A LICENSED P.E. IS ILLEGAL. ANY ALTERATION BY A P.E. MUST BE INDICATED AND BEAR THE APPROPRIATE SEAL, SIGNATURE AND DATE OF ALTERATION.

Crescent Environmental Engineering, P.C.

301 Nott Street
Schenectady, NY 12305
(518) 377-7377

CRESCENT ENVIRONMENTAL

rev.	date	description

AMSTERDAM MATERIALS RECYCLING

LEACHATE COLLECTION SYSTEM PLAN

City of Amsterdam, Montgomery County, New York

drawn AJM	checked
date 1/15/07	scale AS SHOWN
project no.	
sheet no. **FIG. 3-17**	

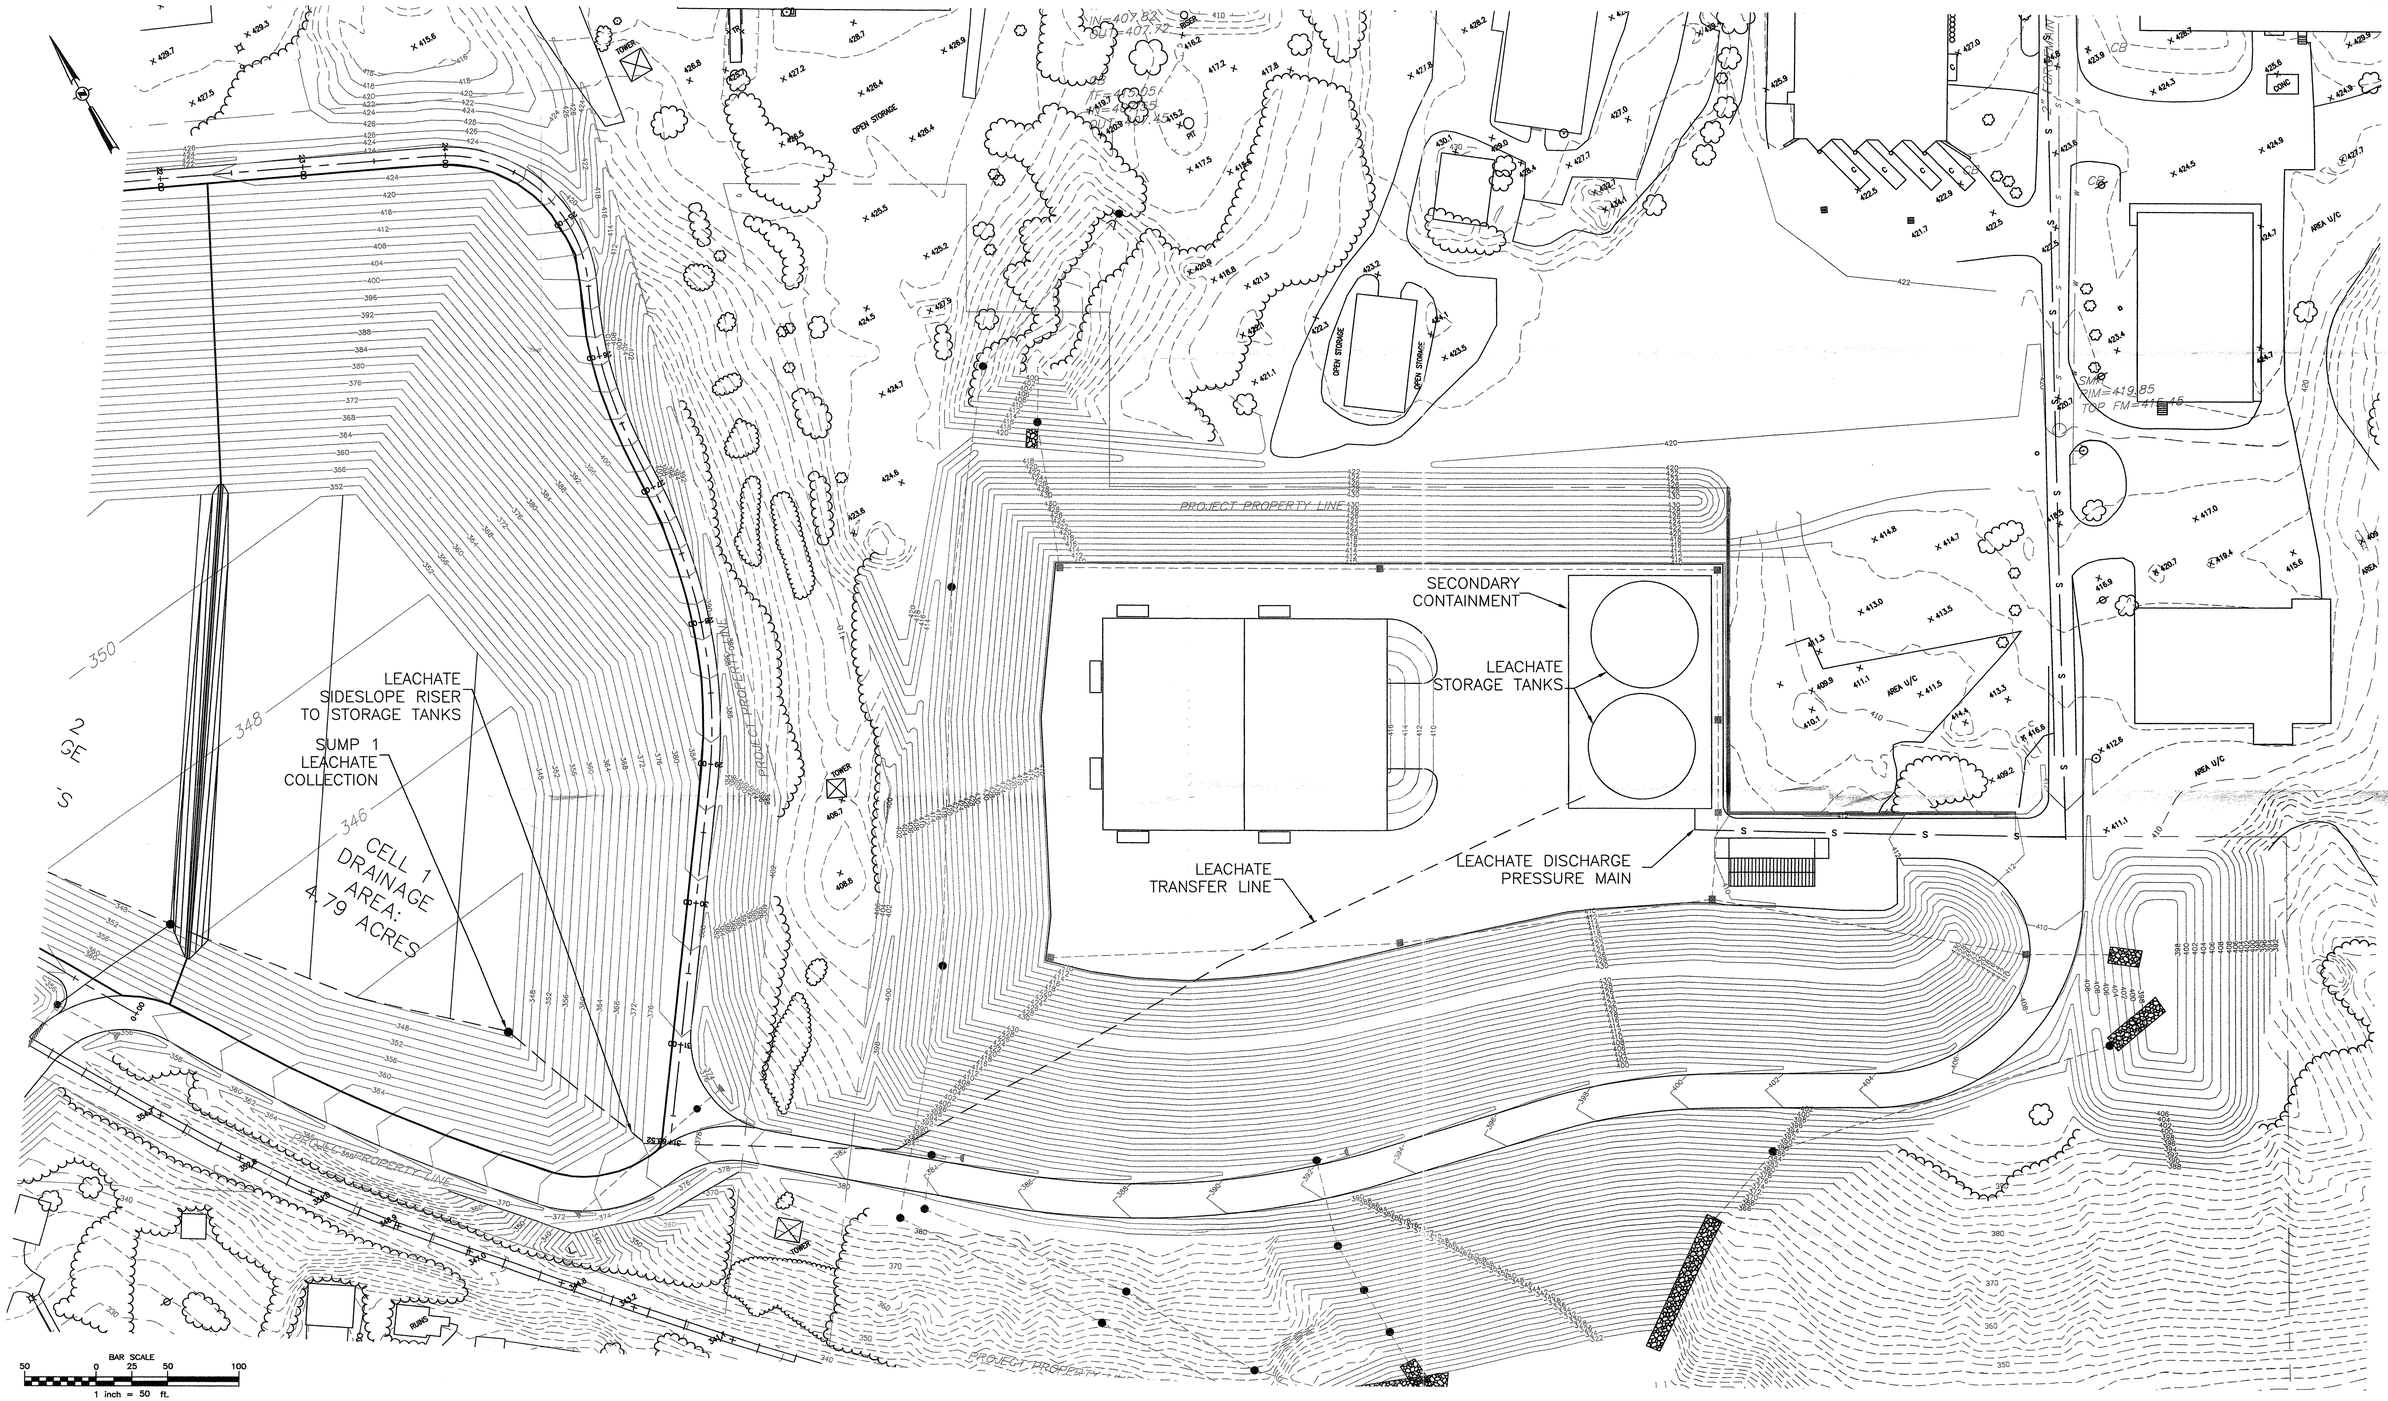

FOR PART 360 PERMIT APPLICATION - NOT FOR CONSTRUCTION

ALL RIGHTS RESERVED. COPY OR REPRODUCTION OF THIS PLAN OR ANY PORTION, THEREOF IS PROHIBITED WITHOUT THE WRITTEN PERMISSION OF THE DESIGN ENGINEER, SURVEYOR, OR ARCHITECT.

ALTERATION OF THIS DRAWING, EXCEPT BY A LICENSED P.E. IS ILLEGAL. ANY ALTERATION BY A P.E. MUST BE INDICATED AND BEAR THE APPROPRIATE SEAL, SIGNATURE AND DATE OF ALTERATION.

Crescent Environmental Engineering, P.C.

301 Nott Street
Schenectady, NY 12305
(518) 377-7377

CRESCENT ENVIRONMENTAL

rev.	date	description

AMSTERDAM MATERIALS RECYCLING

LEACHATE PIPING AND STORAGE SYSTEM PLAN

City of Amsterdam, Montgomery County, New York

drawn AJM	checked
date 1/15/07	scale AS SHOWN
project no.	
sheet no.	FIG. 3-18

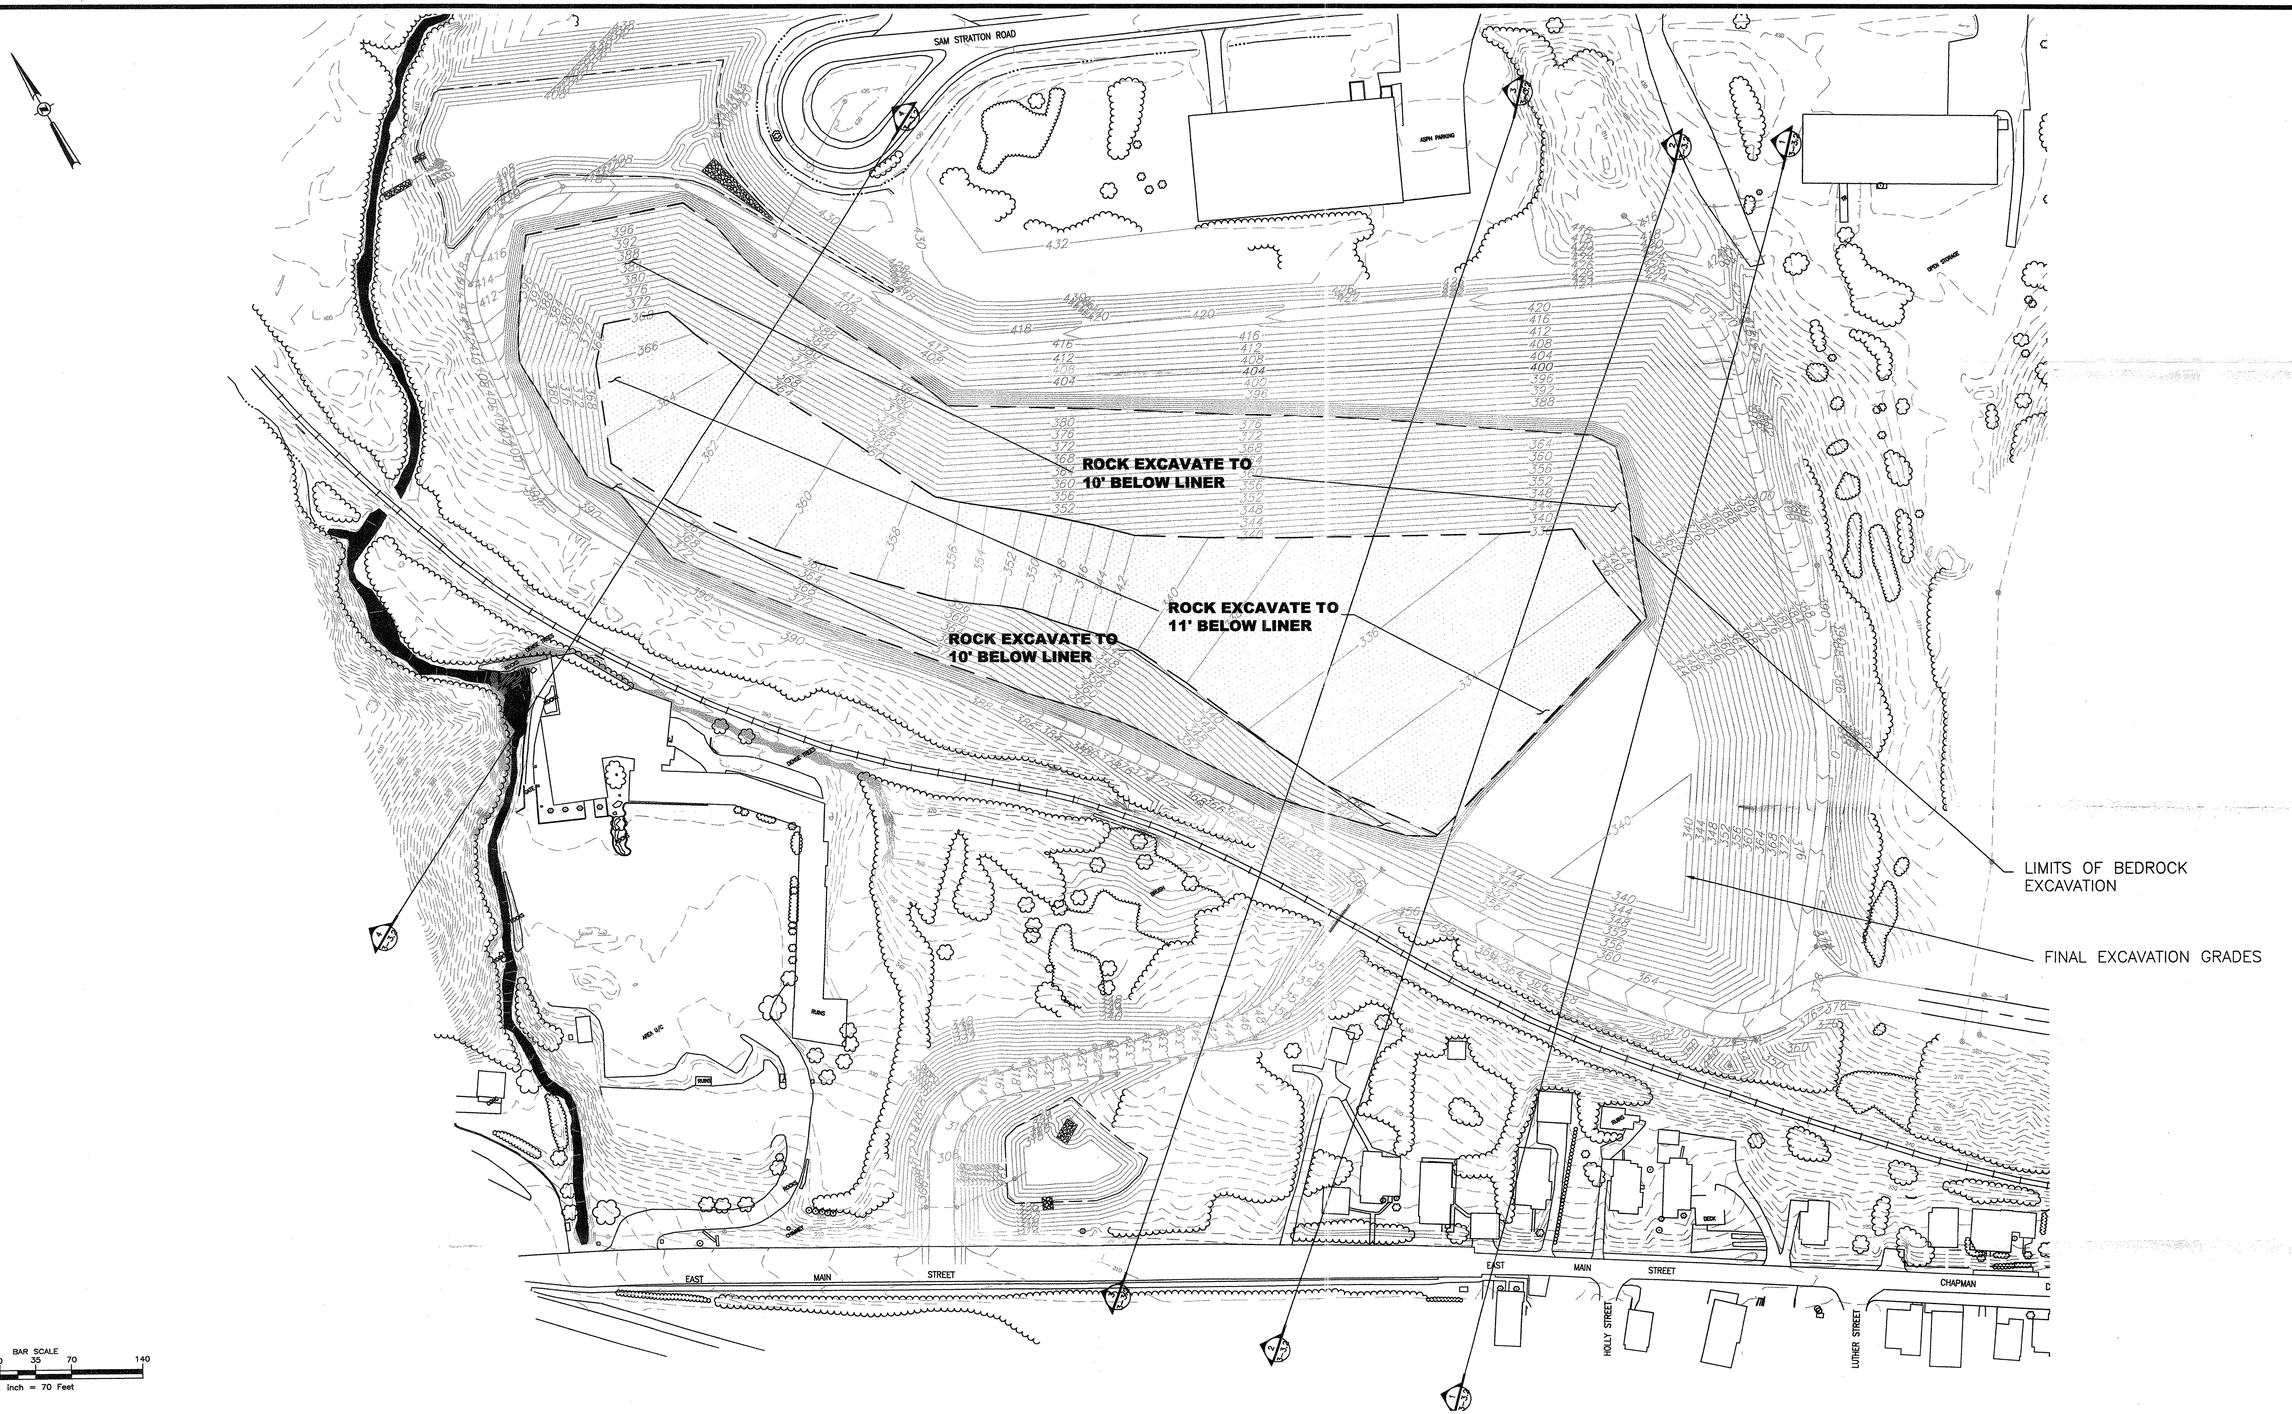

BAR SCALE
70 0 35 70 140
1 inch = 70 Feet

FOR PART 360 PERMIT APPLICATION - NOT FOR CONSTRUCTION

ALL RIGHTS RESERVED. COPY OR REPRODUCTION OF THIS PLAN OR ANY PORTION, THEREOF IS PROHIBITED WITHOUT THE WRITTEN PERMISSION OF THE DESIGN ENGINEER, SURVEYOR, OR ARCHITECT.

ALTERATION OF THIS DRAWING, EXCEPT BY A LICENSED P.E. IS ILLEGAL. ANY ALTERATION BY A P.E. MUST BE INDICATED AND BEAR THE APPROPRIATE SEAL, SIGNATURE AND DATE OF ALTERATION.

Crescent Environmental Engineering, P.C.

301 Nott Street
Schenectady, NY 12305
(518) 377-7377

CRESCENT ENVIRONMENTAL

rev.	date	description

AMSTERDAM MATERIALS RECYCLING

BEDROCK EXCAVATION PLAN

City of Amsterdam, Montgomery County, New York

drawn AJM	checked
date 1/15/07	scale AS SHOWN
project no.	
sheet no. fig. 3-3.1	

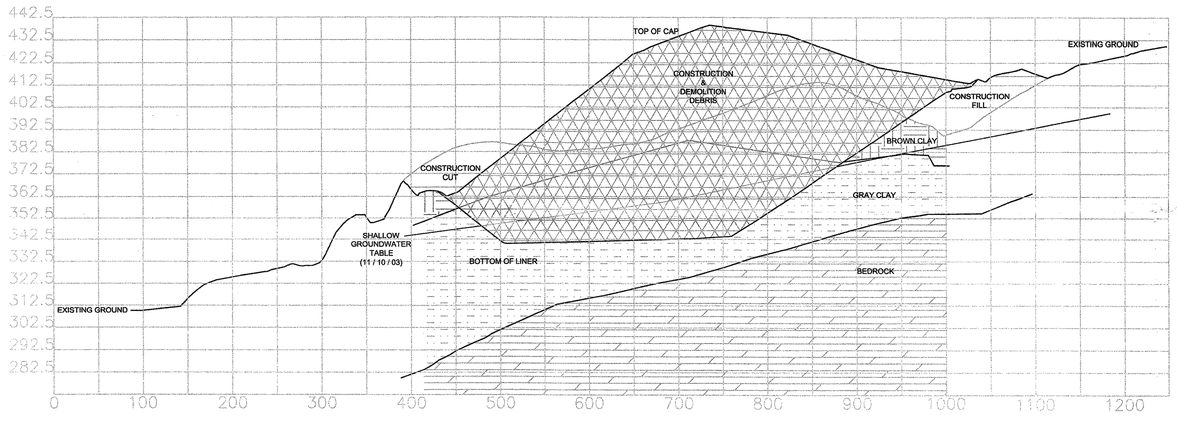

1
3-3.2

CROSS SECTION PROFILE 1

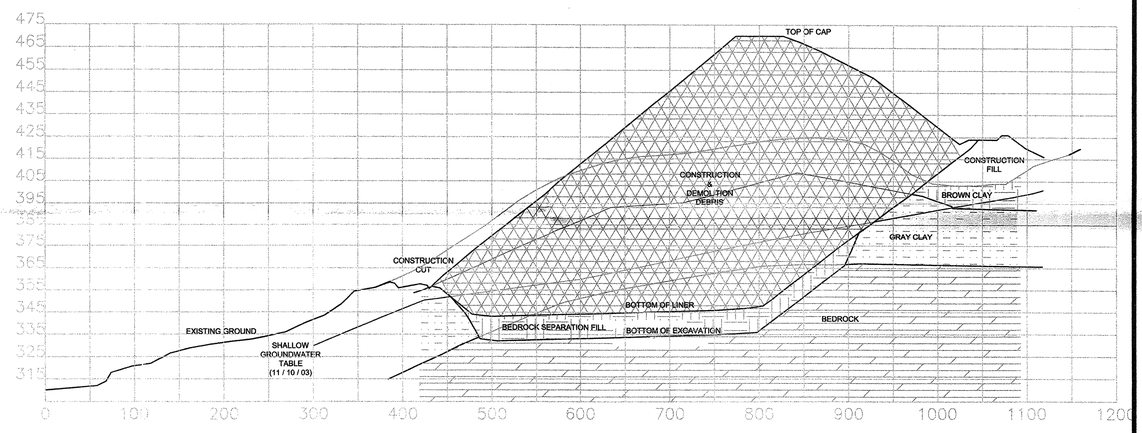

2
3-3.2

CROSS SECTION PROFILE 2

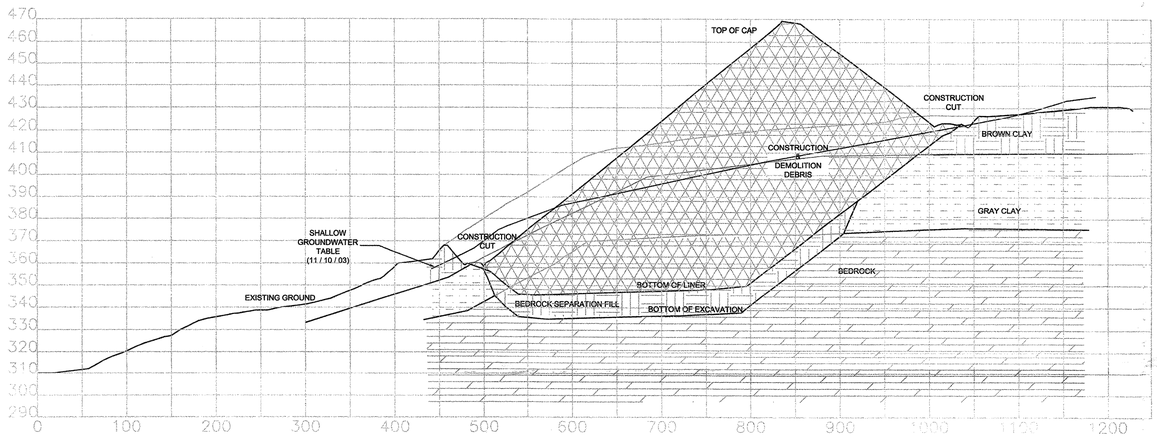

3
3-3.2

CROSS SECTION PROFILE 3

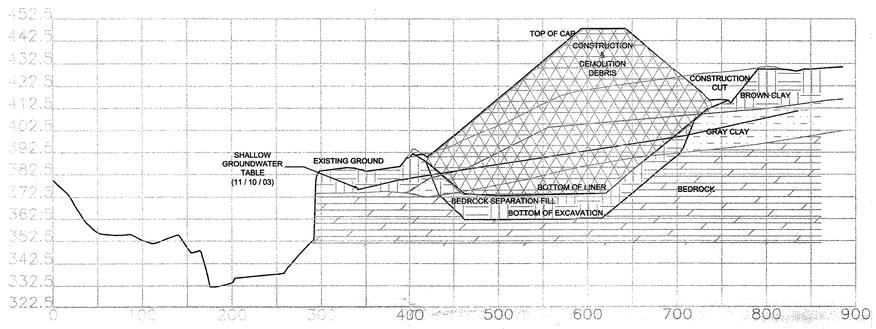

4
3-3.2

CROSS SECTION PROFILE 4

FOR PART 360 PERMIT APPLICATION - NOT FOR CONSTRUCTION

ALL RIGHTS RESERVED. COPY OR REPRODUCTION OF THIS PLAN OR ANY PORTION, THEREOF IS PROHIBITED WITHOUT THE WRITTEN PERMISSION OF THE DESIGN ENGINEER, SURVEYOR, OR ARCHITECT.

ALTERATION OF THIS DRAWING, EXCEPT BY A LICENSED P.E. IS ILLEGAL. ANY ALTERATION BY A P.E. MUST BE INDICATED AND BEAR THE APPROPRIATE SEAL, SIGNATURE AND DATE OF ALTERATION.

Crescent Environmental Engineering, P.C.

301 Nott Street
Schenectady, NY 12305
(518) 377-7377

CRESCENT ENVIRONMENTAL

rev.	date	description

AMSTERDAM MATERIALS RECYCLING

BEDROCK EXCAVATION CROSS-SECTIONS

City of Amsterdam, Montgomery County, New York

drawn	checked
AJM	
date	scale
1/15/07	AS SHOWN
project no.	
sheet no.	
3-3.2	

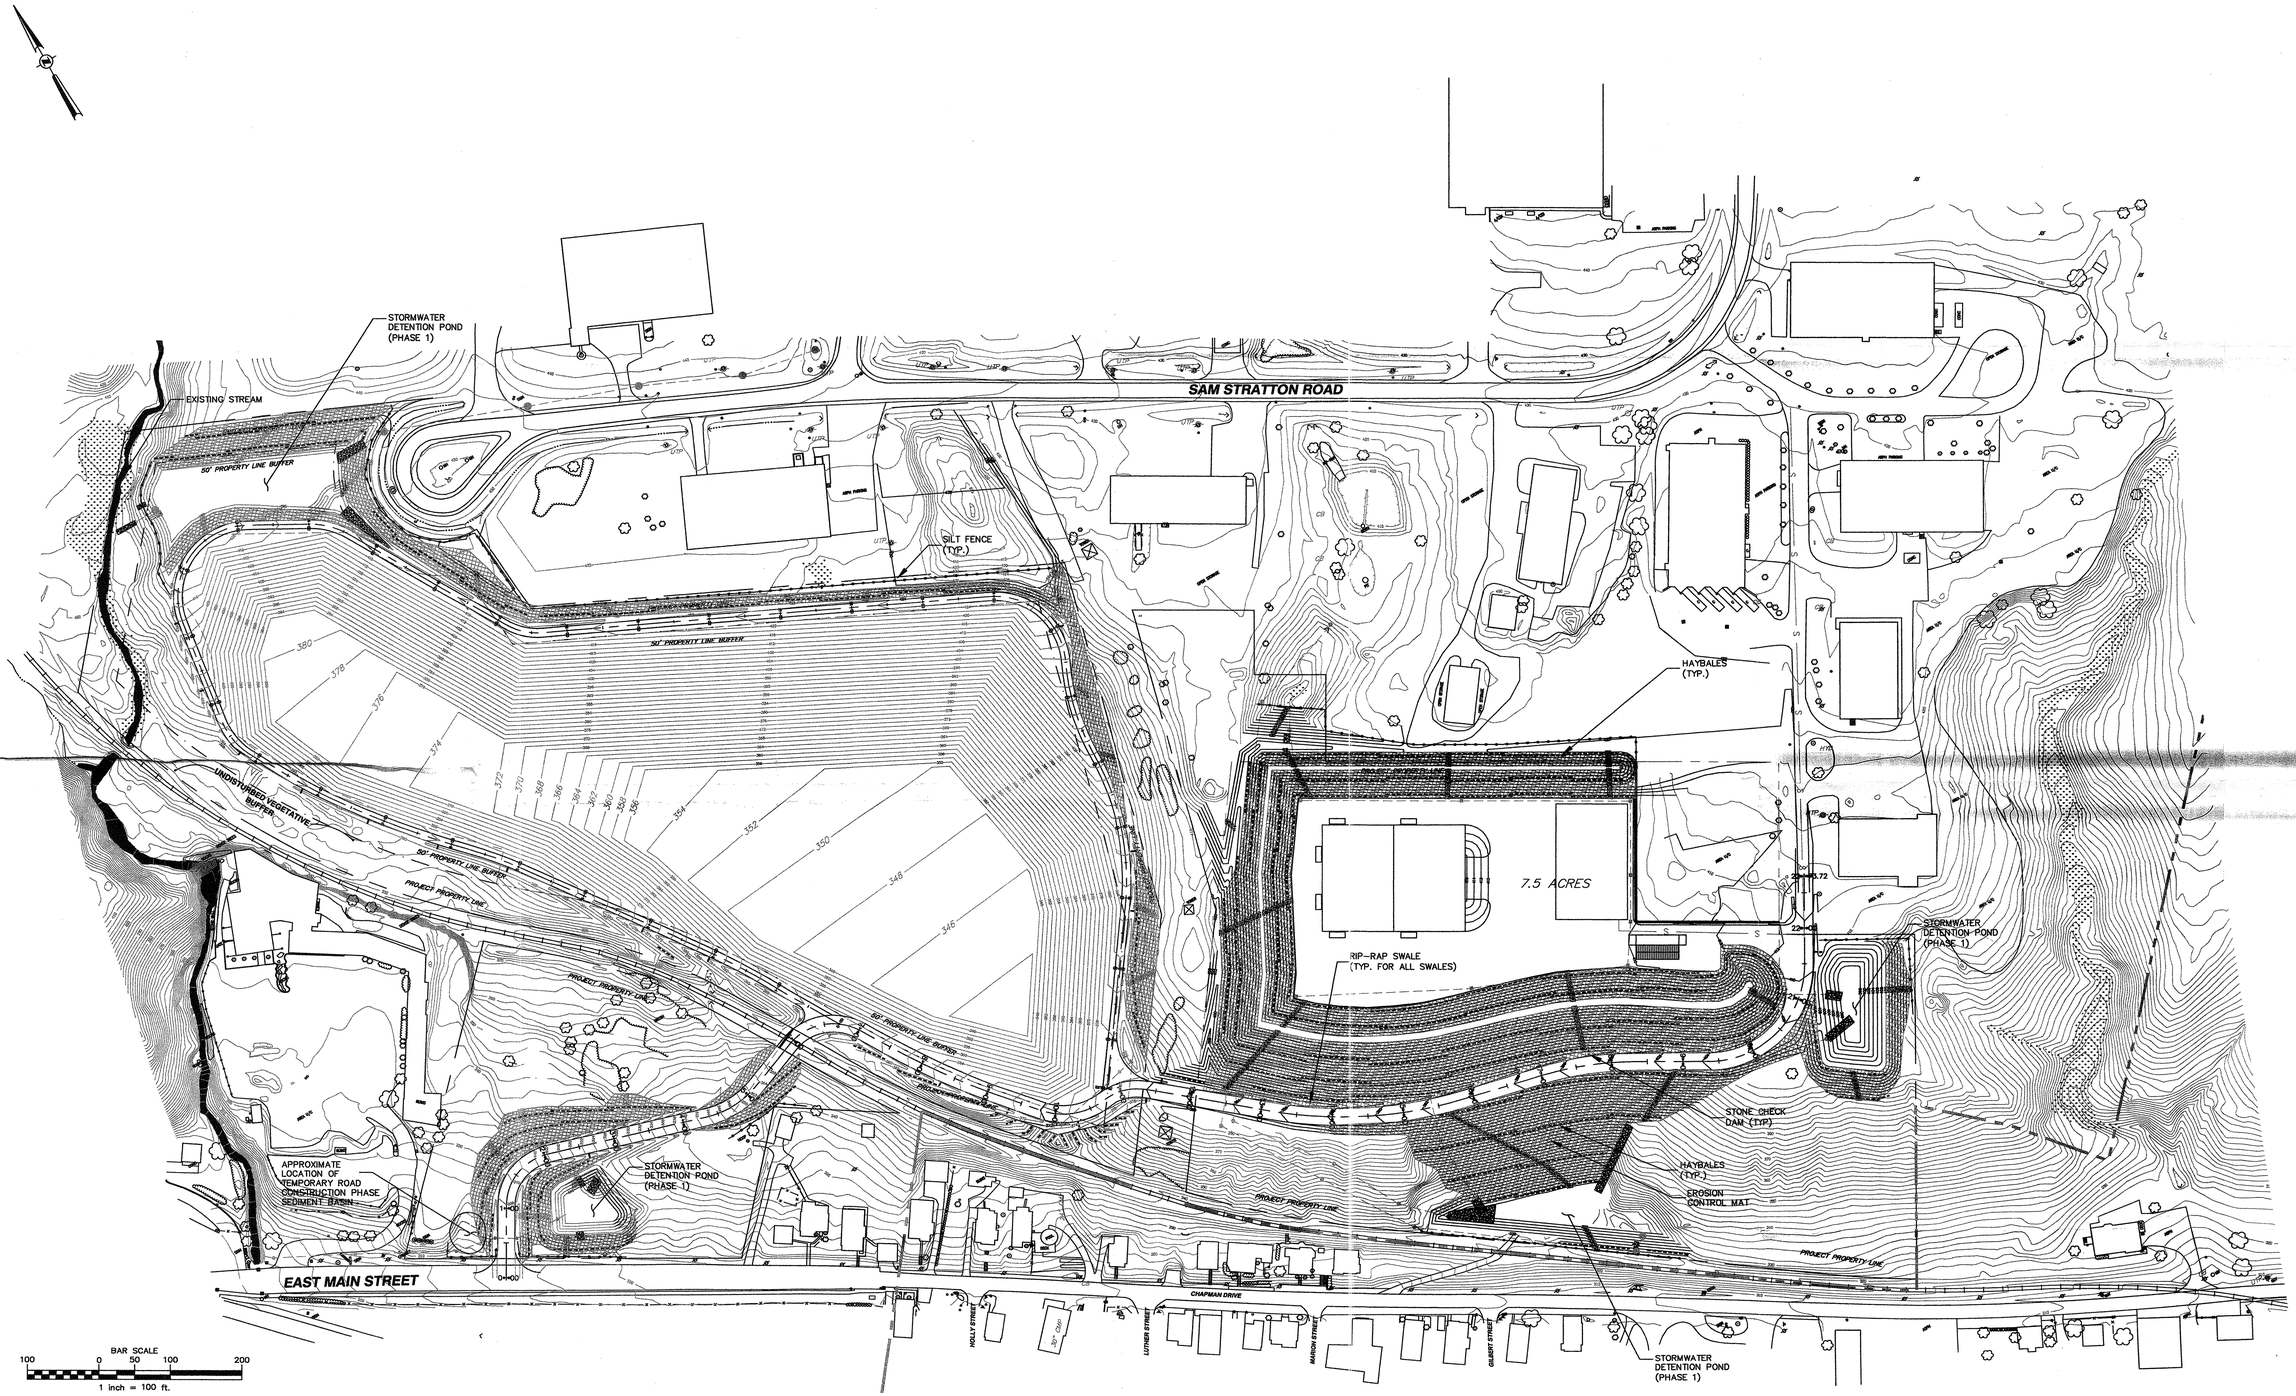

FOR PART 360 PERMIT APPLICATION - NOT FOR CONSTRUCTION

ALL RIGHTS RESERVED. COPY OR REPRODUCTION OF THIS PLAN OR ANY PORTION, THEREOF IS PROHIBITED WITHOUT THE WRITTEN PERMISSION OF THE DESIGN ENGINEER, SURVEYOR, OR ARCHITECT.

ALTERATION OF THIS DRAWING, EXCEPT BY A LICENSED P.E. IS ILLEGAL. ANY ALTERATION BY A P.E. MUST BE INDICATED AND BEAR THE APPROPRIATE SEAL, SIGNATURE AND DATE OF ALTERATION.

Crescent Environmental Engineering, P.C.

301 Nott Street
Schenectady, NY 12305
(518) 377-7377

CRESCENT ENVIRONMENTAL

rev.	date	description

AMSTERDAM MATERIALS RECYCLING

EROSION CONTROL PLAN

City of Amsterdam, Montgomery County, New York

drawn AM	checked
date 1/15/07	scale AS SHOWN
project no.	
sheet no. FIG. 3-2.1	