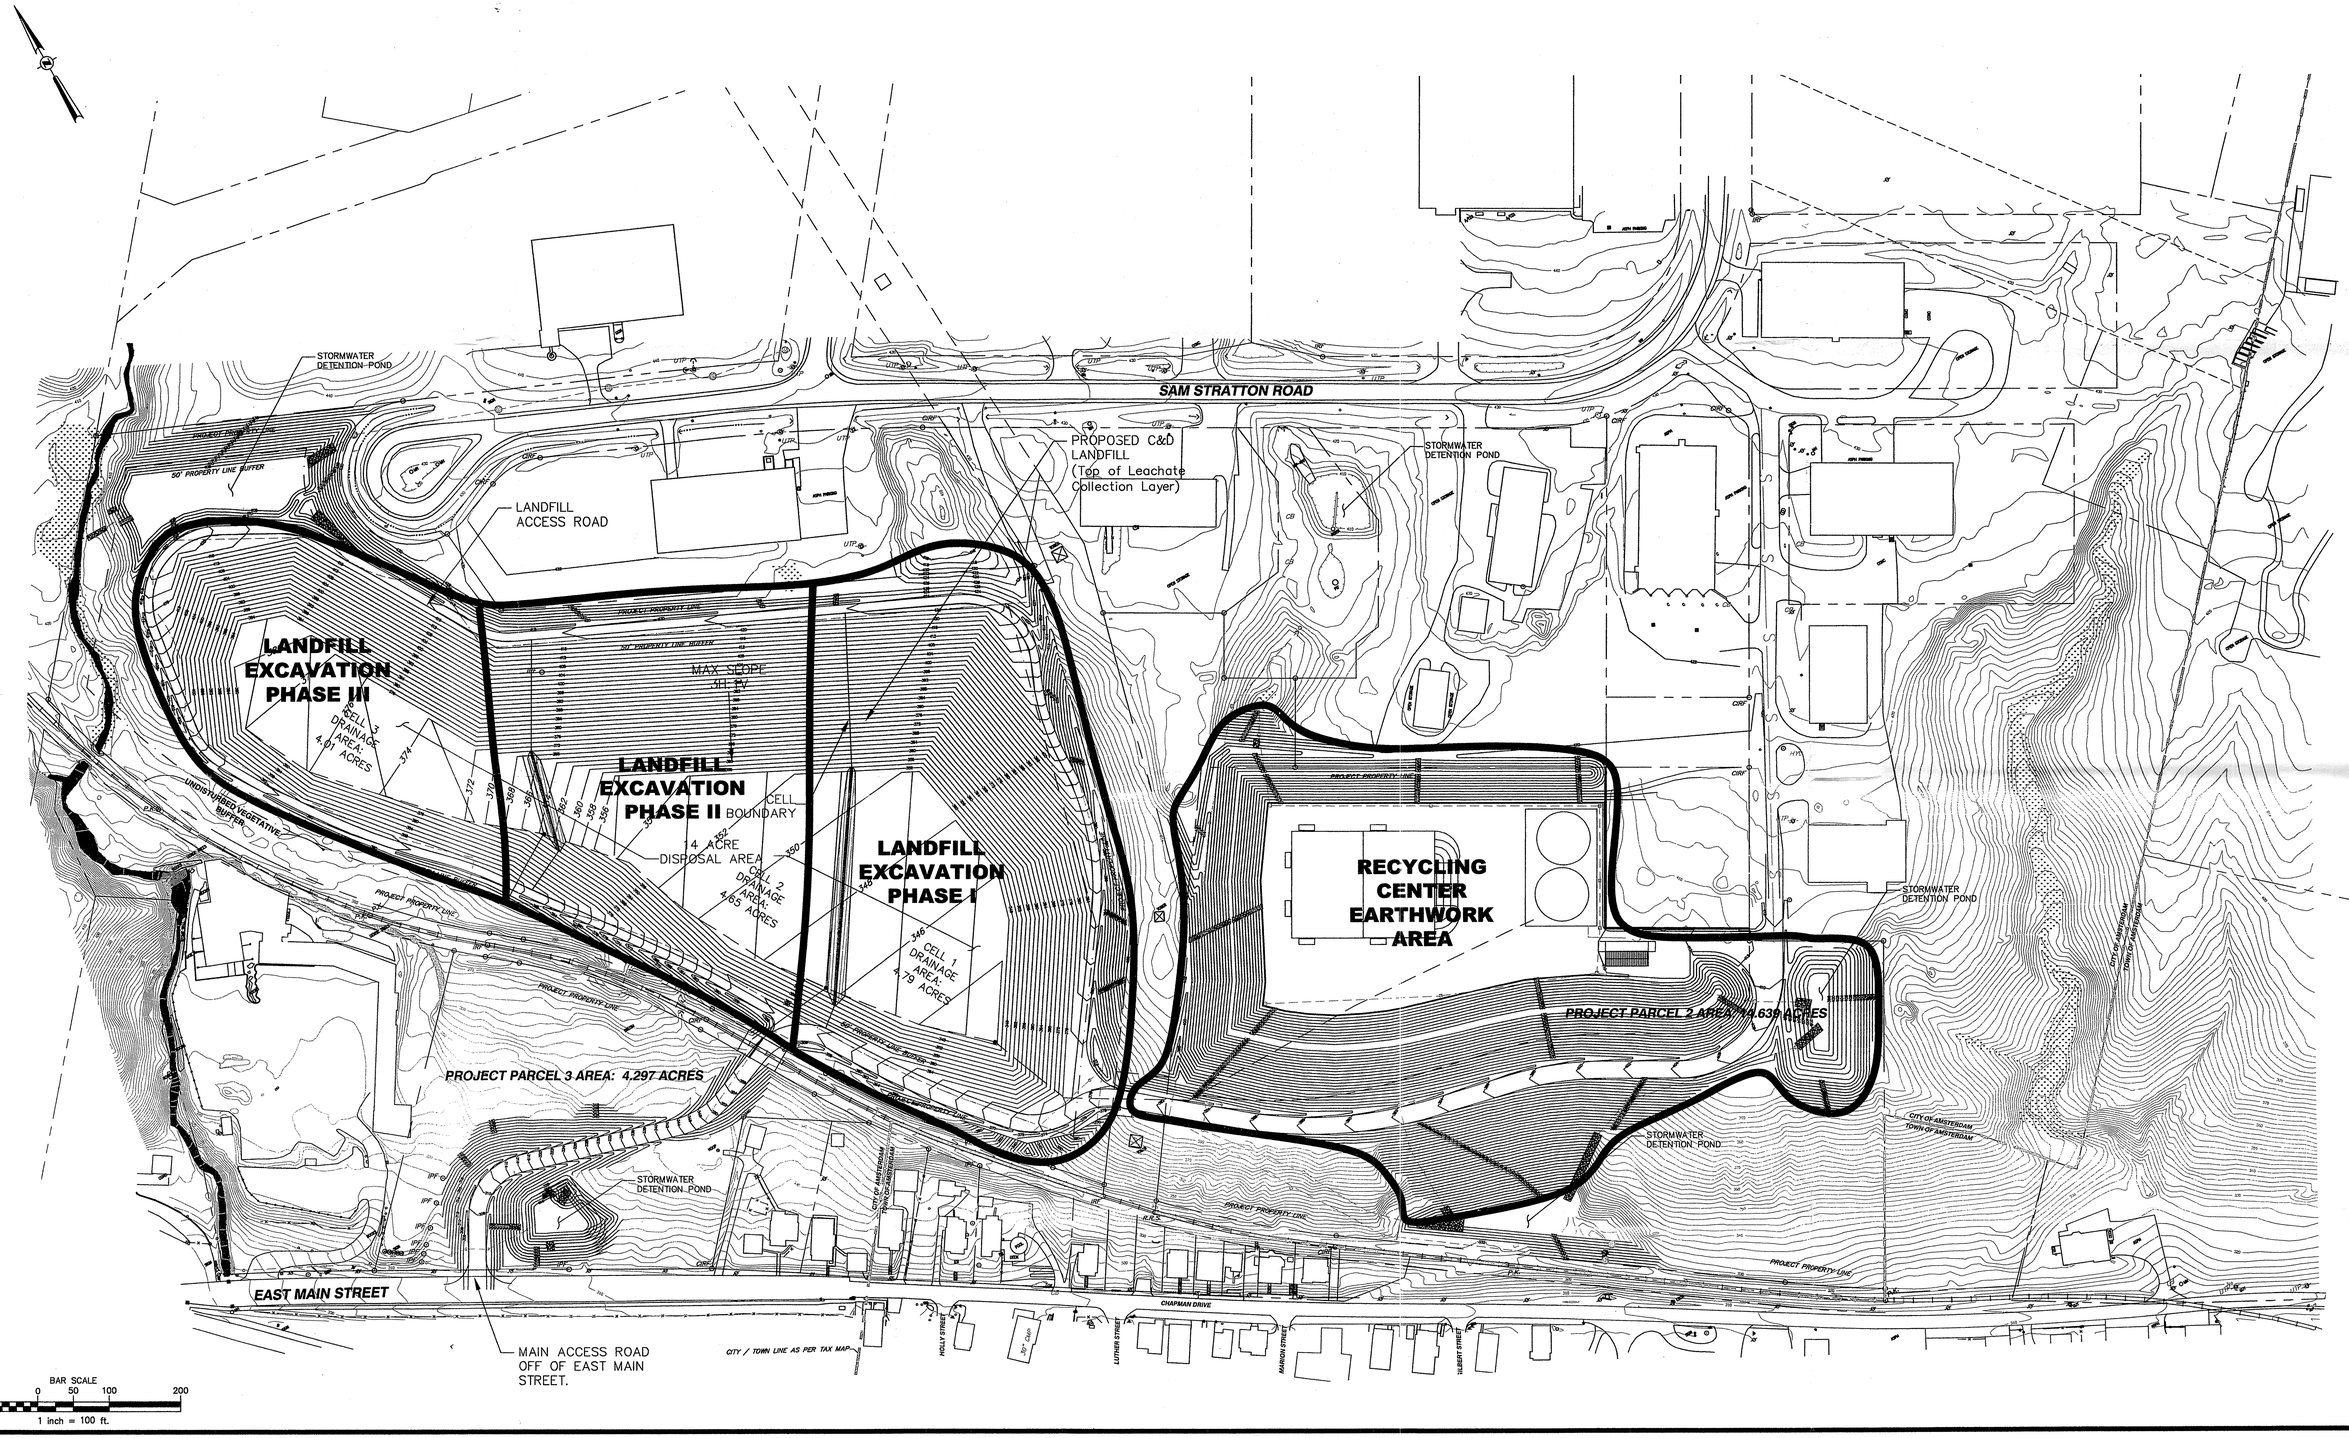

ALL RIGHTS RESERVED. COPY OR REPRODUCTION OF THIS PLAN OR ANY PORTION, THEREOF IS PROHIBITED WITHOUT THE WRITTEN PERMISSION OF THE DESIGN ENGINEER, SURVEYOR, OR ARCHITECT.

ALTERATION OF THIS DRAWING, EXCEPT BY A LICENSED P.E. IS ILLEGAL. ANY ALTERATION BY A P.E. MUST BE INDICATED AND BEAR THE APPROPRIATE SEAL, SIGNATURE AND DATE OF ALTERATION.

Crescent Environmental Engineering, P.C.

301 Nott Street
Schenectady, NY 12305
(518) 377-7377

CRESCENT ENVIRONMENTAL

rev.	date	description

AMSTERDAM MATERIALS RECYCLING

CONSTRUCTION GRADING PLAN

City of Amsterdam, Montgomery County, New York

drawn AJM	checked
date 1/15/07	scale AS SHOWN
project no.	
sheet no. FIG-2-2	

NOT FOR CONSTRUCTION

ALL RIGHTS RESERVED. COPY OR REPRODUCTION OF THIS PLAN OR ANY PORTION, THEREOF IS PROHIBITED WITHOUT THE WRITTEN PERMISSION OF THE DESIGN ENGINEER, SURVEYOR, OR ARCHITECT.

ALTERATION OF THIS DRAWING, EXCEPT BY A LICENSED P.E. IS ILLEGAL. ANY ALTERATION BY A P.E. MUST BE INDICATED AND BEAR THE APPROPRIATE SEAL, SIGNATURE AND DATE OF ALTERATION.

THE Chazen COMPANIES
Engineers/Surveyors
Planners
Environmental Scientists

CHAZEN ENGINEERING & LAND SURVEYING CO., P.C.

Dutchess County Office:
21 Fox Street
Poughkeepsie, New York 12601
Phone: (845) 454-3980

Capital District Office:
20 Gurley Avenue
Troy, New York 12182
Phone: (518) 235-8050

Orange County Office:
263 Route 17K
Newburgh, New York 12550
Phone: (845) 567-1133

North Country Office:
110 Glen Street
Glens Falls, New York 12801
Phone: (518) 812-0513

rev.	date	description

AMSTERDAM MATERIALS RECYCLING

PROPOSED SITE PLAN

AMSTERDAM MATERIALS RECYCLING
AIDA - EDSON STREET

CITY OF AMSTERDAM, MONTGOMERY COUNTY, NEW YORK

drawn	checked
GMT	JEM
date 12/5/03	scale AS SHOWN
project no. 90303.00	
sheet no. **FIG-2-4**	

Drawing Name: S:\9\90300-90399\90303_00\Eng\SEQR\DEIS-Dwg\FIG2-3-2_90303-00.dwg
Xrefs Attached: 90303_ENG; airsur-topo; 90303bm; XTB_90303-00_22x34
Date Printed: Dec 23, 2003, 8:58am

NOT FOR CONSTRUCTION

ALL RIGHTS RESERVED. COPY OR REPRODUCTION OF THIS PLAN OR ANY PORTION, THEREOF IS PROHIBITED WITHOUT THE WRITTEN PERMISSION OF THE DESIGN ENGINEER, SURVEYOR, OR ARCHITECT.

ALTERATION OF THIS DRAWING, EXCEPT BY A LICENSED P.E. IS ILLEGAL. ANY ALTERATION BY A P.E. MUST BE INDICATED AND BEAR THE APPROPRIATE SEAL, SIGNATURE AND DATE OF ALTERATION.

THE Chazen COMPANIES
Engineers/Surveyors
Planners
Environmental Scientists

CHAZEN ENGINEERING & LAND SURVEYING CO., P.C.

Dutchess County Office:
21 Fox Street
Poughkeepsie, New York 12601
Phone: (845) 454-3980

Capital District Office:
20 Gurley Avenue
Troy, New York 12182
Phone: (518) 235-8050

Orange County Office:
263 Route 17K
Newburgh, New York 12550
Phone: (845) 567-1133

North Country Office:
110 Glen Street
Glens Falls, New York 12801
Phone: (518) 812-0013

rev.	date	description

AMSTERDAM MATERIALS RECYCLING

FINAL CLOSURE PLAN

AMSTERDAM MATERIALS RECYCLING
AIDA - EDSON STREET

CITY OF AMSTERDAM, MONTGOMERY COUNTY, NEW YORK

drawn GMT	checked JEM
date 12/5/03	scale AS SHOWN
project no. 90303.00	
sheet no. FIG-2-5	

Drawing Name: S:\9\90300-90399\90303_00\Eng\SEQR\DEIS-Dwg\FIG2-4-1_90303-00.dwg
Xref's Attached: 90303_ENG; airsur-topo; 90303bm; XTB_90303-00_22x34
Date Printed: Dec 23, 2003, 9:02am

GENERAL NOTES:

1. UNDERGROUND UTILITIES SHOWN HEREON BASED ON UTILITY EVIDENCE VISIBLE AT GROUND SURFACE AND RECORD DRAWINGS AND ARE SUBJECT TO FIELD VERIFICATION BY EXCAVATION, UTILITIES SHOWN DO NOT PURPORT TO CONSTITUTE OR REPRESENT ALL UTILITIES LOCATED UPON OR ADJACENT TO THE SURVEYED PREMISES.

2. THE OFFSETS OR DIMENSIONS SHOWN HEREON, FROM THE PROPERTY LINES TO THE STRUCTURES, ARE FOR A SPECIFIC PURPOSE AND USE, THEREFOR, THEY ARE NOT INTENDED TO MONUMENT THE PROPERTY LINES OR TO GUIDE THE ERECTION OF FENCES, ADDITIONAL STRUCTURES OR ANY OTHER IMROVEMENTS.

3. EASEMENTS AND/OR SUBSURFACE STRUCTURES RECORDED OR UNRECORDED ARE NOT GUARANTEED UNLESS PHYSICALLY EVIDENT ON THE PREMISE AT THE TIME OF SURVEY.

4. LANDS ARE SUBJECT OT ALL RIGHTS, EASEMENTS, COVENANTS AND RESTRICTIONS OF RECORD.

5. LANDS ARE SUBJECT TO ANY STATE OF FACT AND UP-TO-DATE ABSTRACT OF TITLE WOULD DISCLOSE.

6. ELEVATIONS BASED ON N.G.V.D. 1929 DATUM.

7. TOPOGRAPHY COMPILED FROM AERIAL PHOTOGRAPHY BY XXX., FLOWN IN XXX 20003

8. MONITORING WELLS #X-#X WERE PLACED IN XXX BY XXX ENGINEERING ECOLOGISTS.

9. APPROXIMATE LIMIT OF XXXXX PERMIT DIGITALLY REPRODUCED FROM A MAP PREPARED BY XXXX ENGINEERING GEOLOGISTS AS PART OF THE ORIGINAL PERMIT APPLICATION DATED XXX, XXX.

10. FEDERAL WETLANDS APPLICATION FOR PERMIT XXXX.

11. STREAMS ON SITE ARE NOT CLASSIFIED UNDER THE STATE OF N.Y. OR CLASSIFICATION XXX ETC...

DEED REFERENCES:

1. CITY OF AMSTERDAM INDUSTRIAL DEVELOPMENT AGENCY, INC., TO CITY OF AMSTERDAM INDUSTRIAL DEVELOPMENT AGENCY, DATED OCTOBER 26, 1978 AND RECORDED IN THE MONTGOMERY COUNTY CLERKS OFFICE IN DEED BOOK 419 AT PAGE 381.

MAP REFERENCES:

1. "MAP OF LANDS, EDSON STREET INDUSTRIAL PARK ACCESS ROAD AND UTILITIES." PREPARED BY ECONOMIC DEVELOPMENT ADMINISTRATION., PROJECT NO. 01-01-01398. DATED FEBRUARY 14, 1977.
2. "MAP OF LANDS, EDSON STREET INDUSTRIAL PARK ACCESS ROAD AND UTILITIES." PREPARED BY DALE ENGINEERING COMPANY., PROJECT NO. 2039. DATED FEBRUARY 14, 1977, REVISED APRIL 19, 1977.
3. "MAP OF LANDS, EDSON STREET INDUSTRIAL PARK." PREPARED BY STRETSON-HARZA., PROJECT NO. 4565. DATED OCTOBER 12, 198X.
4. "MAP OF EDSON STREET INDUSTRIAL PARK." PREPARED BY ALL TERRAIN P.C., MAP NUMBER 92. DATED NOVEMBER 23, 1992.
5. "MAP OF NEW YORK POWER & LIGHT CORP. AMSTERDAM - ERIE ST. TRANSMITION LINE PLAN & PROFILE." DATED OCTOBER 1944.

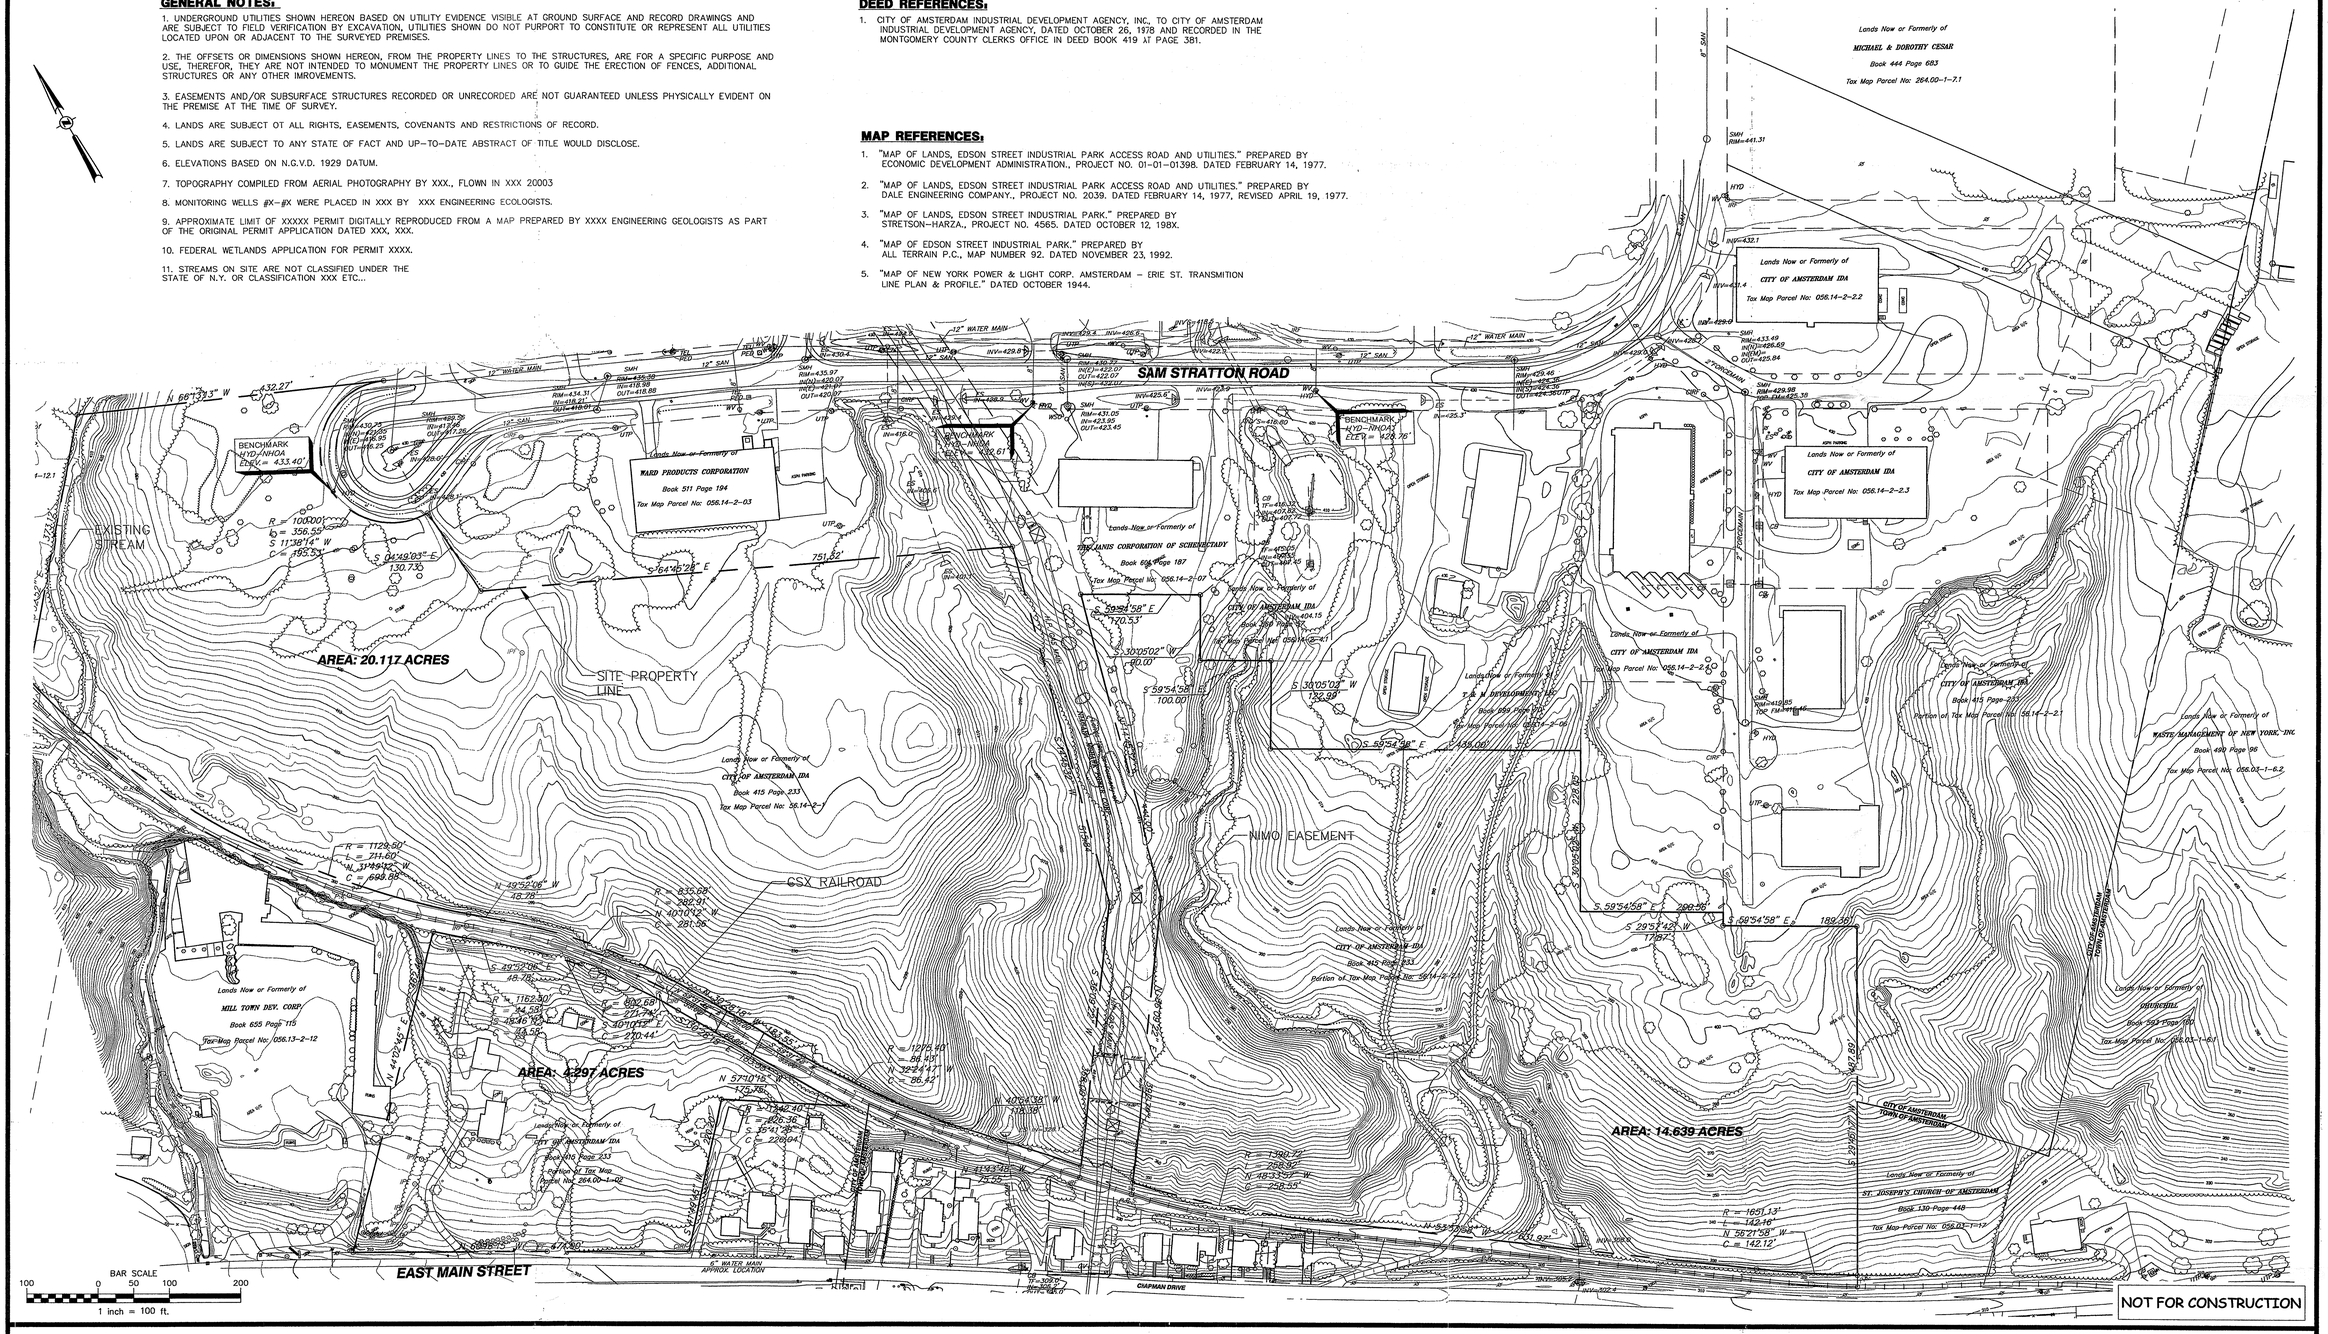

NOT FOR CONSTRUCTION

ALL RIGHTS RESERVED. COPY OR REPRODUCTION OF THIS PLAN OR ANY PORTION, THEREOF IS PROHIBITED WITHOUT THE WRITTEN PERMISSION OF THE DESIGN ENGINEER, SURVEYOR, OR ARCHITECT.

ALTERATION OF THIS DRAWING, EXCEPT BY A LICENSED P.E. IS ILLEGAL. ANY ALTERATION BY A P.E. MUST BE INDICATED AND BEAR THE APPROPRIATE SEAL, SIGNATURE AND DATE OF ALTERATION.

THE Chazen COMPANIES
Engineers/Surveyors
Planners
Environmental Scientists

CHAZEN ENGINEERING & LAND SURVEYING CO., P.C.

Dutchess County Office:
21 Fox Street
Poughkeepsie, New York 12601
Phone: (845) 454-3980

Capital District Office:
20 Gurley Avenue
Troy, New York 12182
Phone: (518) 235-8050

Orange County Office:
263 Route 17K
Newburgh, New York 12550
Phone: (845) 567-1133

North Country Office:
110 Glen Street
Glens Falls, New York 12801
Phone: (518) 812-0513

rev.	date	description

AMSTERDAM MATERIALS RECYCLING

SITE SURVEY MAP

AMSTERDAM MATERIALS RECYCLING
AIDA - EDSON STREET

CITY OF AMSTERDAM, MONTGOMERY COUNTY, NEW YORK

drawn GMT	checked JEM
date 12/5/03	scale AS SHOWN
project no. 90303.00	
sheet no. FIG-3-2	

Drawing Name: S:\9\90300-90399\90303_00\Eng\SEQR\DEIS-Dwg\FIG3-1-1_90303-00.dwg
Xref's Attached: 90303bm; airsur-topo; XTB_90303-00_22x34
Date Printed: Dec 23, 2003, 9:05am

90303.00

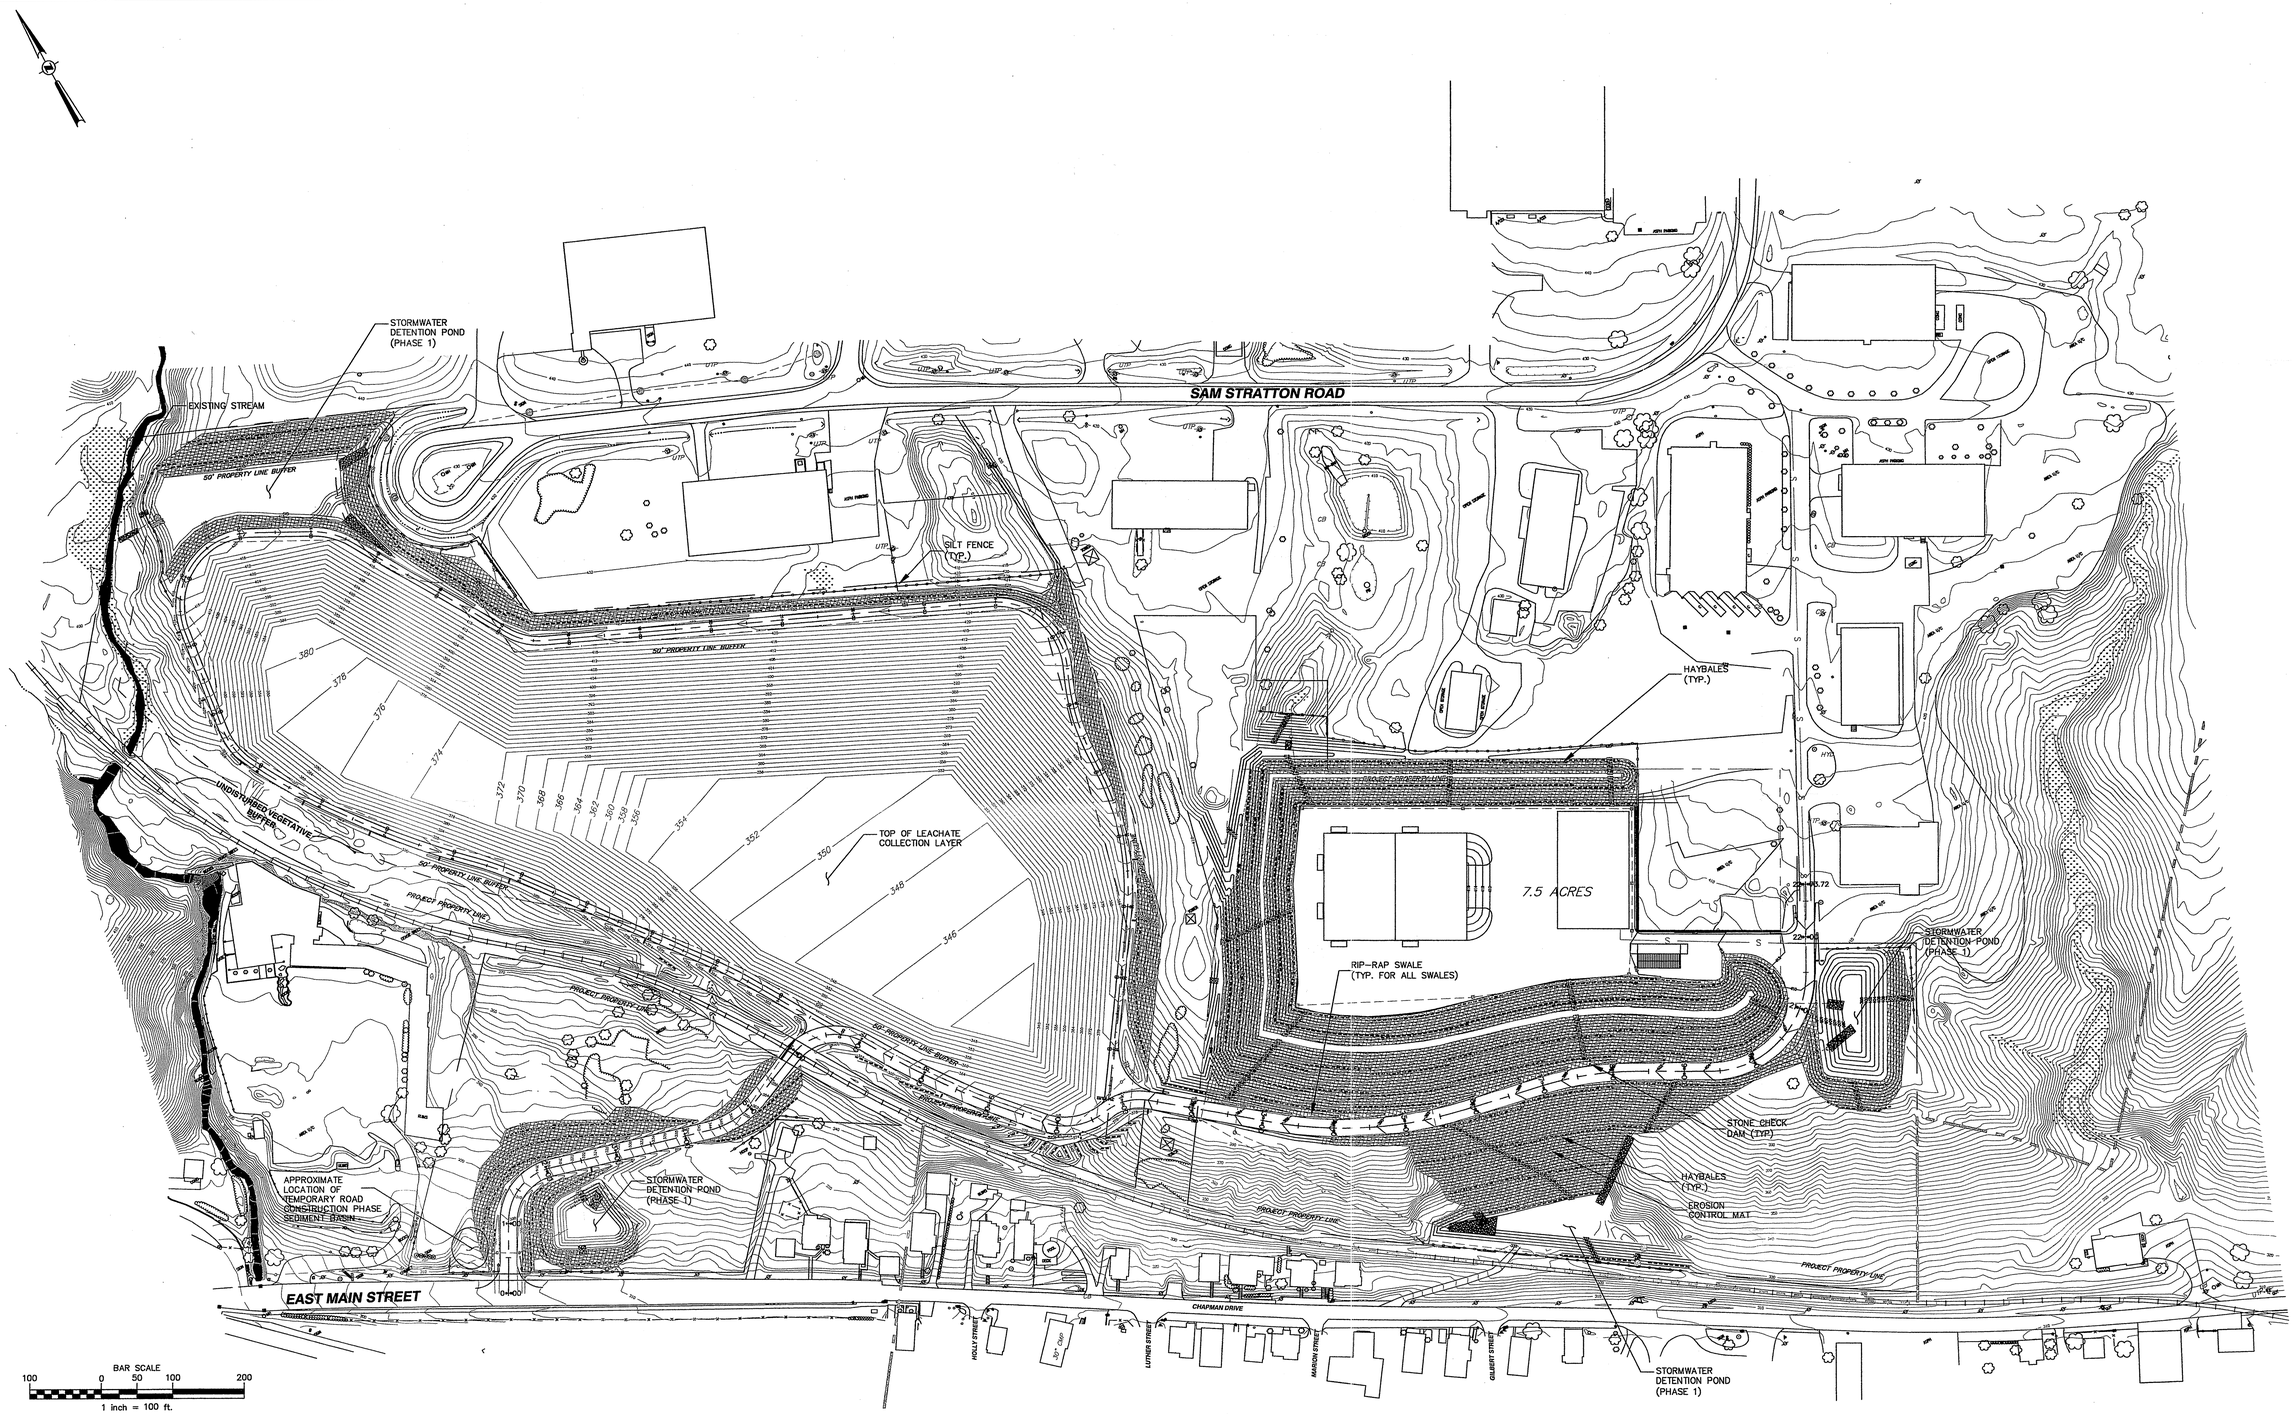

ALL RIGHTS RESERVED. COPY OR REPRODUCTION OF THIS PLAN OR ANY PORTION, THEREOF IS PROHIBITED WITHOUT THE WRITTEN PERMISSION OF THE DESIGN ENGINEER, SURVEYOR, OR ARCHITECT.

ALTERATION OF THIS DRAWING, EXCEPT BY A LICENSED P.E. IS ILLEGAL. ANY ALTERATION BY A P.E. MUST BE INDICATED AND BEAR THE APPROPRIATE SEAL, SIGNATURE AND DATE OF ALTERATION.

Crescent Environmental Engineering, P.C.

301 Nott Street
Schenectady, NY 12305
(518) 377-7377

CRESCENT ENVIRONMENTAL

rev.	date	description

AMSTERDAM MATERIALS RECYCLING

EROSION CONTROL PLAN

City of Amsterdam, Montgomery County, New York

drawn AJM	checked
date 1/15/07	scale AS SHOWN
project no.	
sheet no. FIG. 3-3.1	

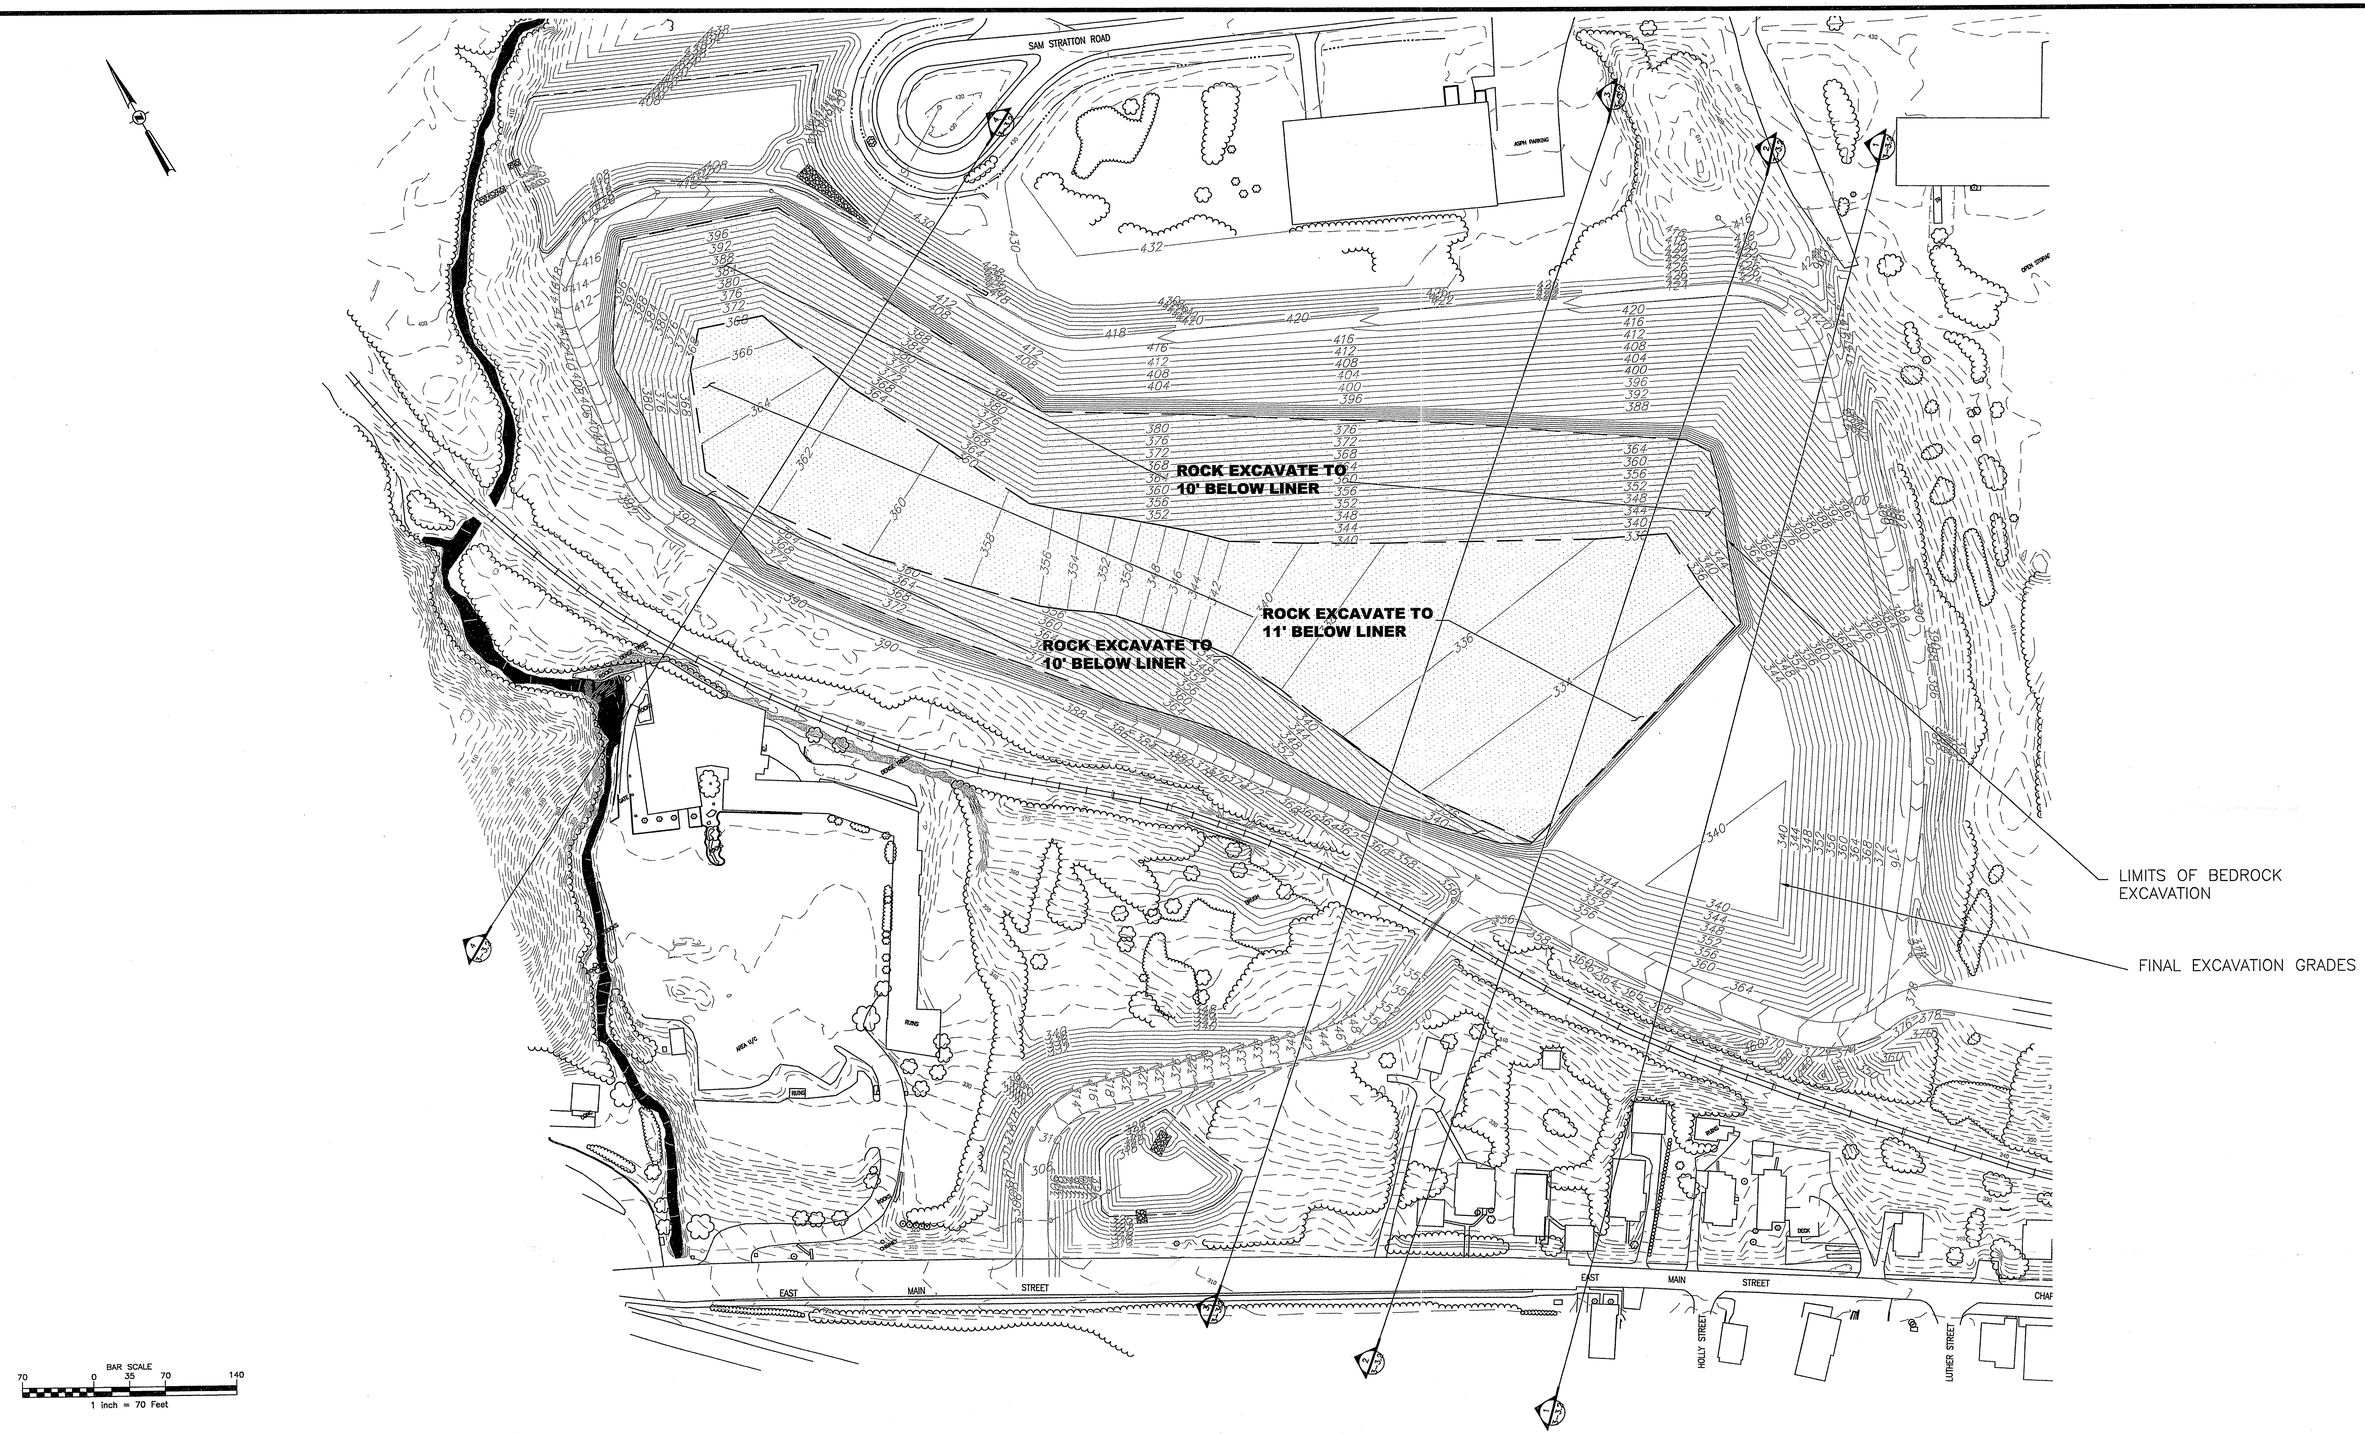

ALL RIGHTS RESERVED. COPY OR REPRODUCTION OF THIS PLAN OR ANY PORTION, THEREOF IS PROHIBITED WITHOUT THE WRITTEN PERMISSION OF THE DESIGN ENGINEER, SURVEYOR, OR ARCHITECT.

ALTERATION OF THIS DRAWING, EXCEPT BY A LICENSED P.E. IS ILLEGAL. ANY ALTERATION BY A P.E. MUST BE INDICATED AND BEAR THE APPROPRIATE SEAL, SIGNATURE AND DATE OF ALTERATION.

Crescent Environmental Engineering, P.C.

301 Nott Street
Schenectady, NY 12305
(518) 377-7377

CRESCENT ENVIRONMENTAL

rev.	date	description

AMSTERDAM MATERIALS RECYCLING

BEDROCK EXCAVATION PLAN

City of Amsterdam, Montgomery County, New York

drawn AJM	checked
date 1/15/07	scale AS SHOWN
project no.	
sheet no. fig. 3-3.1	

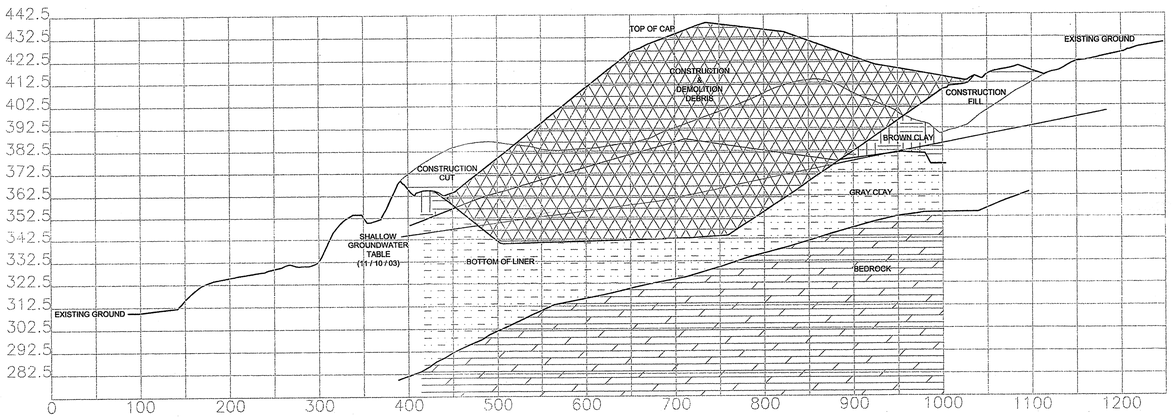

1 / 3-3.2 **CROSS SECTION PROFILE 1**

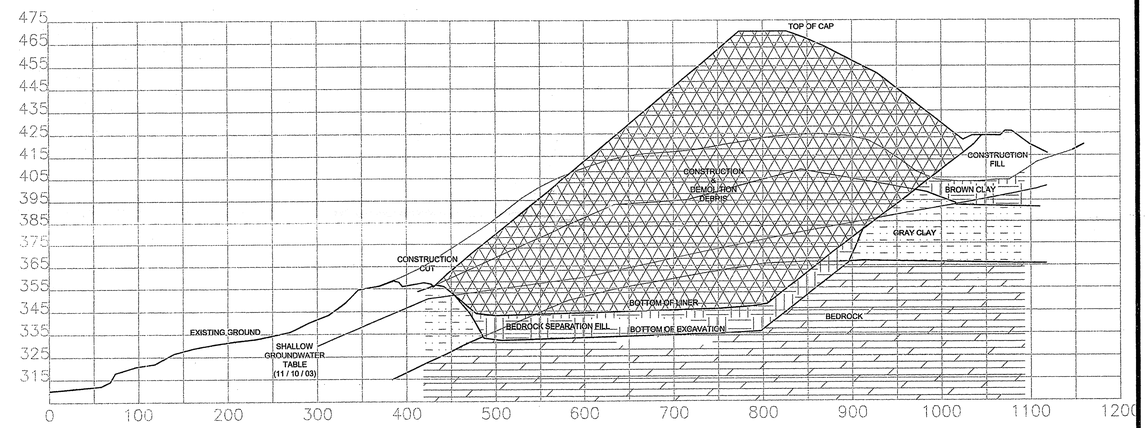

2 / 3-3.2 **CROSS SECTION PROFILE 2**

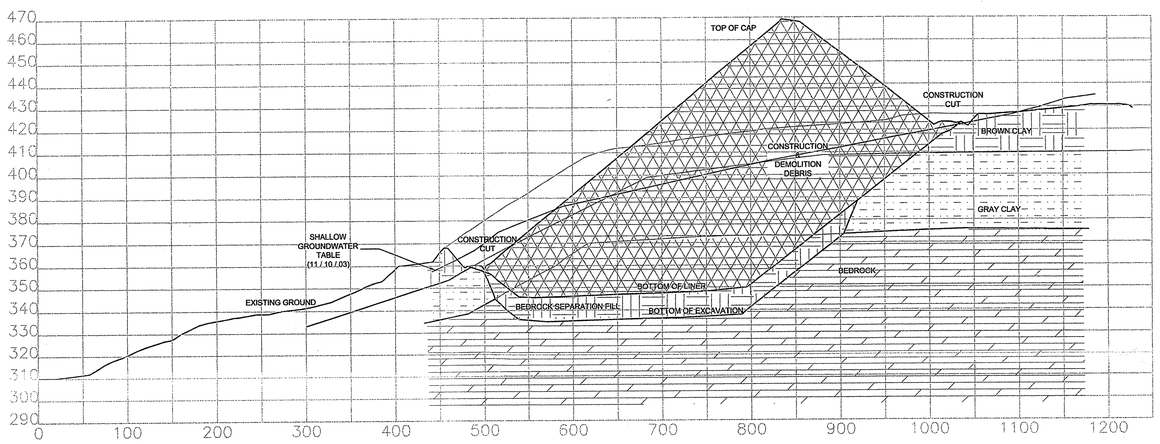

3 / 3-3.2 **CROSS SECTION PROFILE 3**

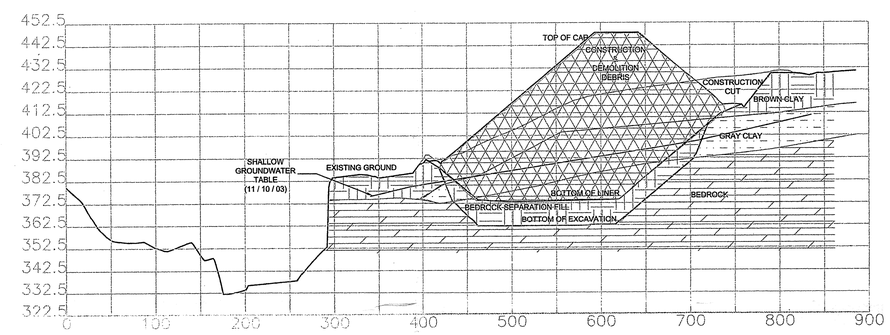

4 / 3-3.2 **CROSS SECTION PROFILE 4**

ALL RIGHTS RESERVED. COPY OR REPRODUCTION OF THIS PLAN OR ANY PORTION, THEREOF IS PROHIBITED WITHOUT THE WRITTEN PERMISSION OF THE DESIGN ENGINEER, SURVEYOR, OR ARCHITECT.

ALTERATION OF THIS DRAWING, EXCEPT BY A LICENSED P.E. IS ILLEGAL. ANY ALTERATION BY A P.E. MUST BE INDICATED AND BEAR THE APPROPRIATE SEAL, SIGNATURE AND DATE OF ALTERATION.

Crescent Environmental Engineering, P.C.

301 Nott Street
Schenectady, NY 12305
(518) 377-7377

CRESCENT ENVIRONMENTAL

rev.	date	description

AMSTERDAM MATERIALS RECYCLING

BEDROCK EXCAVATION CROSS-SECTIONS

City of Amsterdam, Montgomery County, New York

drawn AJM	checked
date 1/15/07	scale AS SHOWN
project no.	
sheet no. 3-3.2	

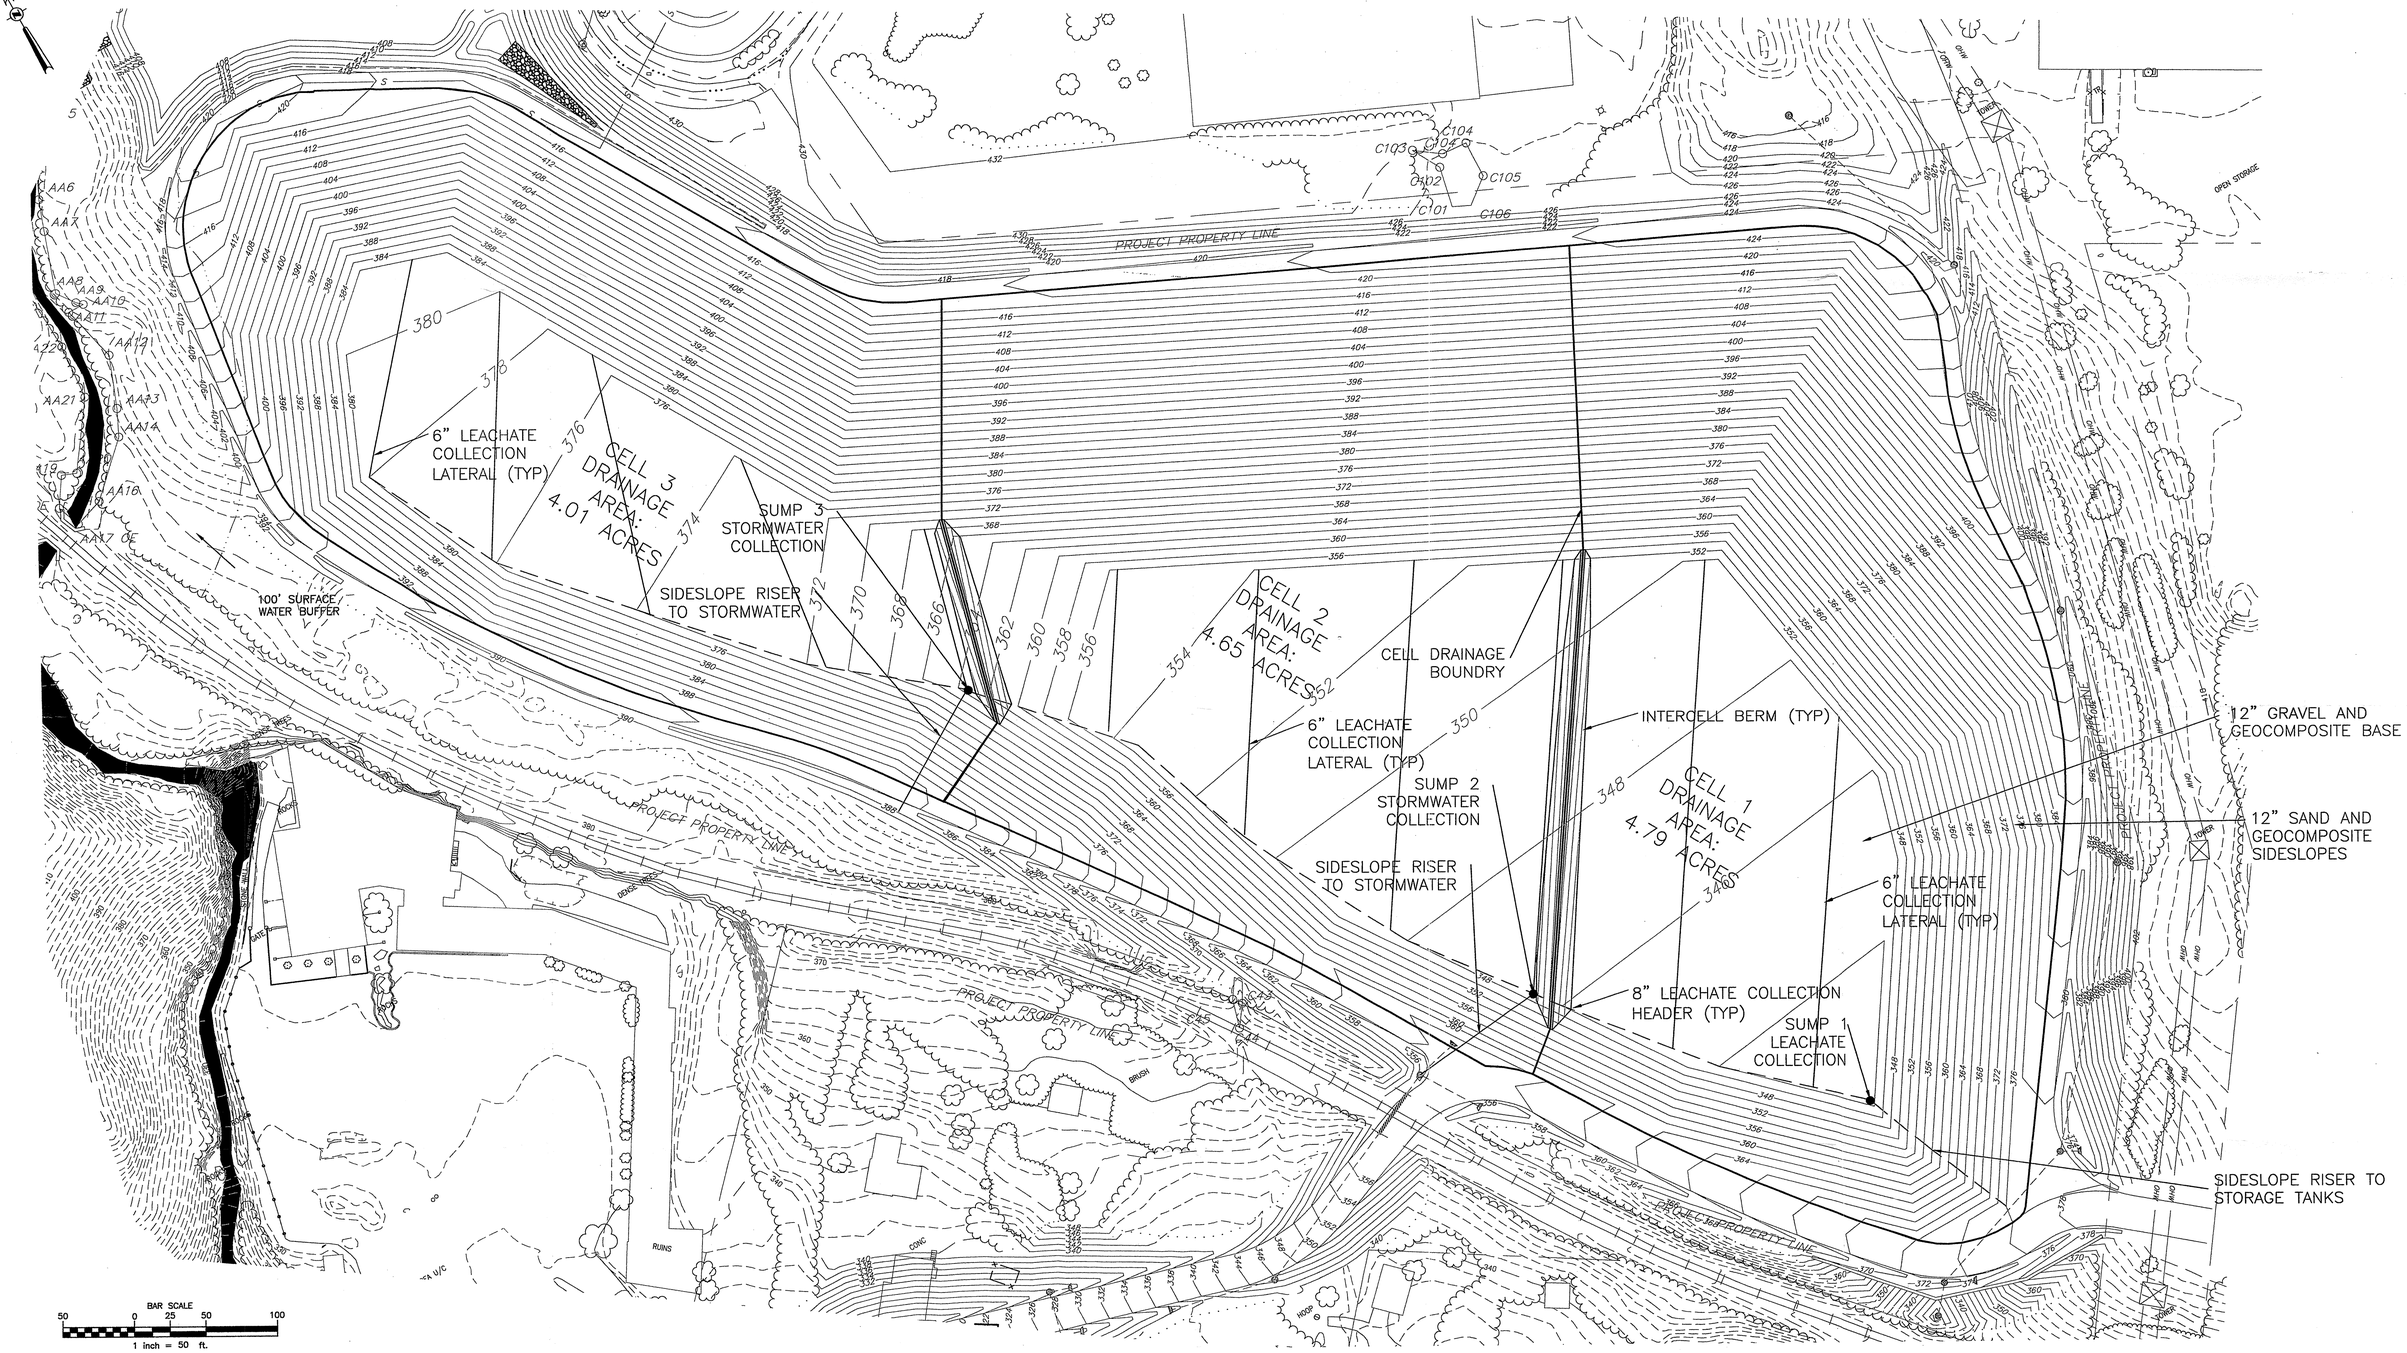

ALL RIGHTS RESERVED. COPY OR REPRODUCTION OF THIS PLAN OR ANY PORTION, THEREOF IS PROHIBITED WITHOUT THE WRITTEN PERMISSION OF THE DESIGN ENGINEER, SURVEYOR, OR ARCHITECT.

ALTERATION OF THIS DRAWING, EXCEPT BY A LICENSED P.E. IS ILLEGAL. ANY ALTERATION BY A P.E. MUST BE INDICATED AND BEAR THE APPROPRIATE SEAL, SIGNATURE AND DATE OF ALTERATION.

Crescent Environmental Engineering, P.C.

301 Nott Street
Schenectady, NY 12305
(518) 377-7377

CRESCENT ENVIRONMENTAL

rev.	date	description

AMSTERDAM MATERIALS RECYCLING

LEACHATE COLLECTION SYSTEM PLAN

City of Amsterdam, Montgomery County, New York

drawn AJM	checked
date 1/15/07	scale AS SHOWN
project no.	
sheet no. FIG. 3-17	

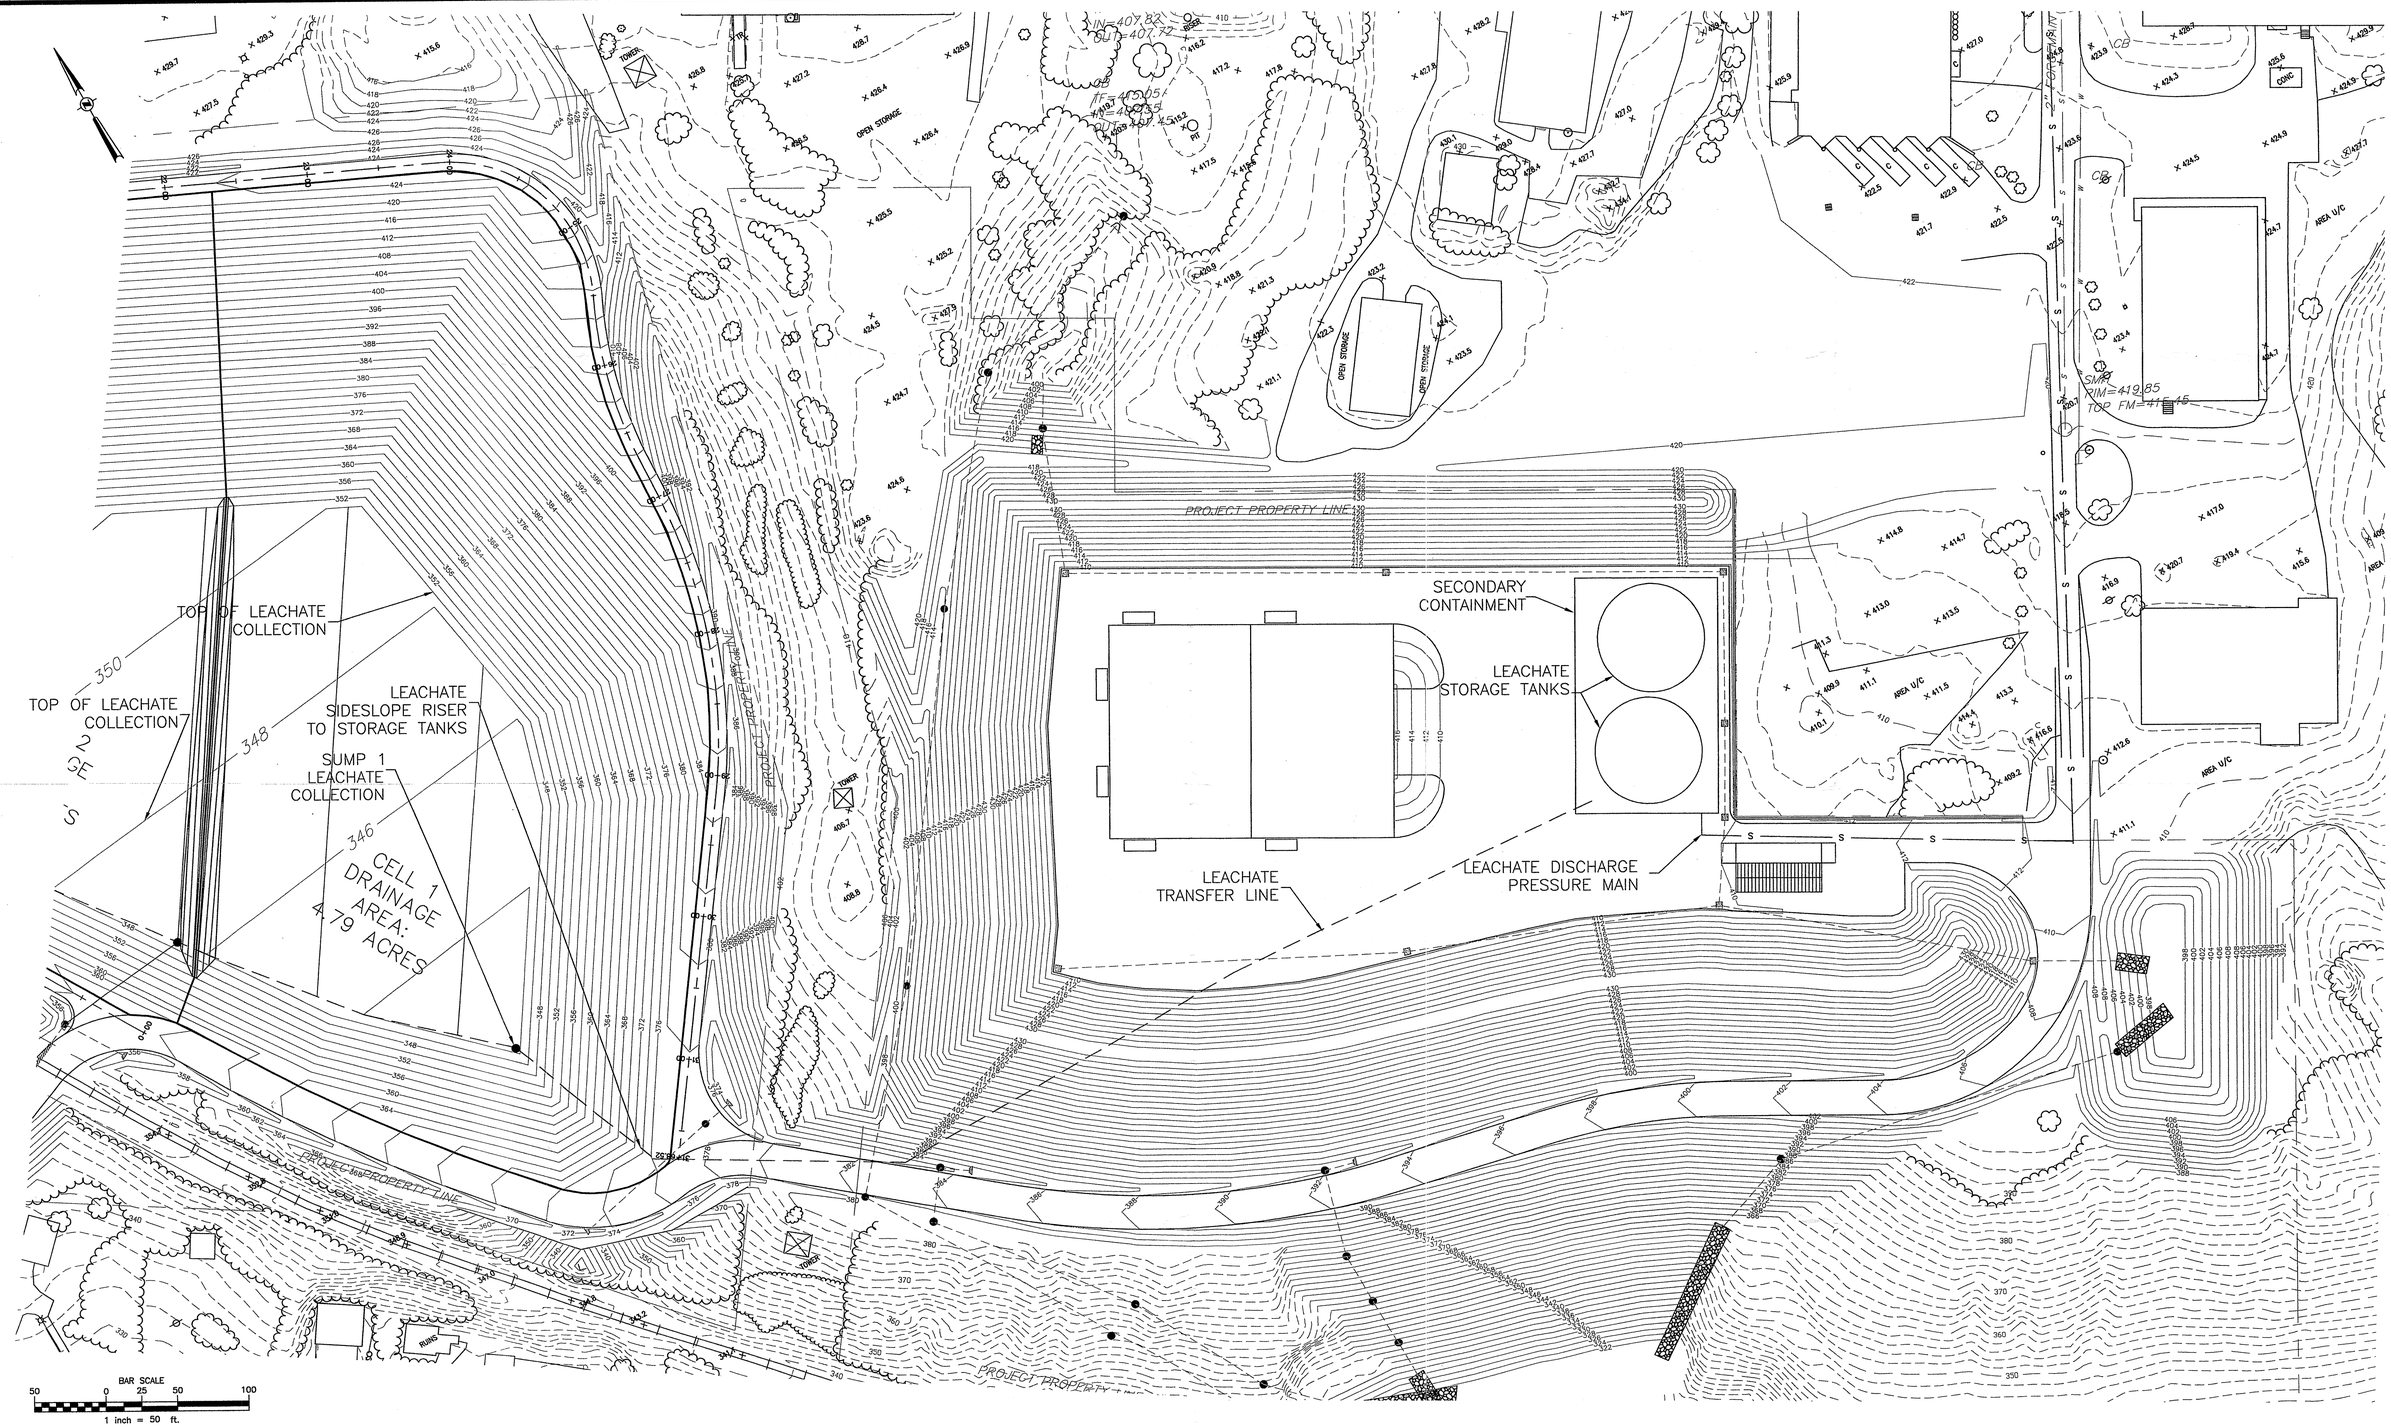

ALL RIGHTS RESERVED. COPY OR REPRODUCTION OF THIS PLAN OR ANY PORTION, THEREOF IS PROHIBITED WITHOUT THE WRITTEN PERMISSION OF THE DESIGN ENGINEER, SURVEYOR, OR ARCHITECT.

ALTERATION OF THIS DRAWING, EXCEPT BY A LICENSED P.E. IS ILLEGAL. ANY ALTERATION BY A P.E. MUST BE INDICATED AND BEAR THE APPROPRIATE SEAL, SIGNATURE AND DATE OF ALTERATION.

Crescent Environmental Engineering, P.C.

301 Nott Street
Schenectady, NY 12305
(518) 377-7377

CRESCENT ENVIRONMENTAL

rev.	date	description

AMSTERDAM MATERIALS RECYCLING

LEACHATE PIPING AND STORAGE SYSTEM PLAN

City of Amsterdam, Montgomery County, New York

drawn AJM	checked
date 1/15/07	scale AS SHOWN
project no.	
sheet no. FIG. 3-18	